





FLOOR PLAN
1 : 50

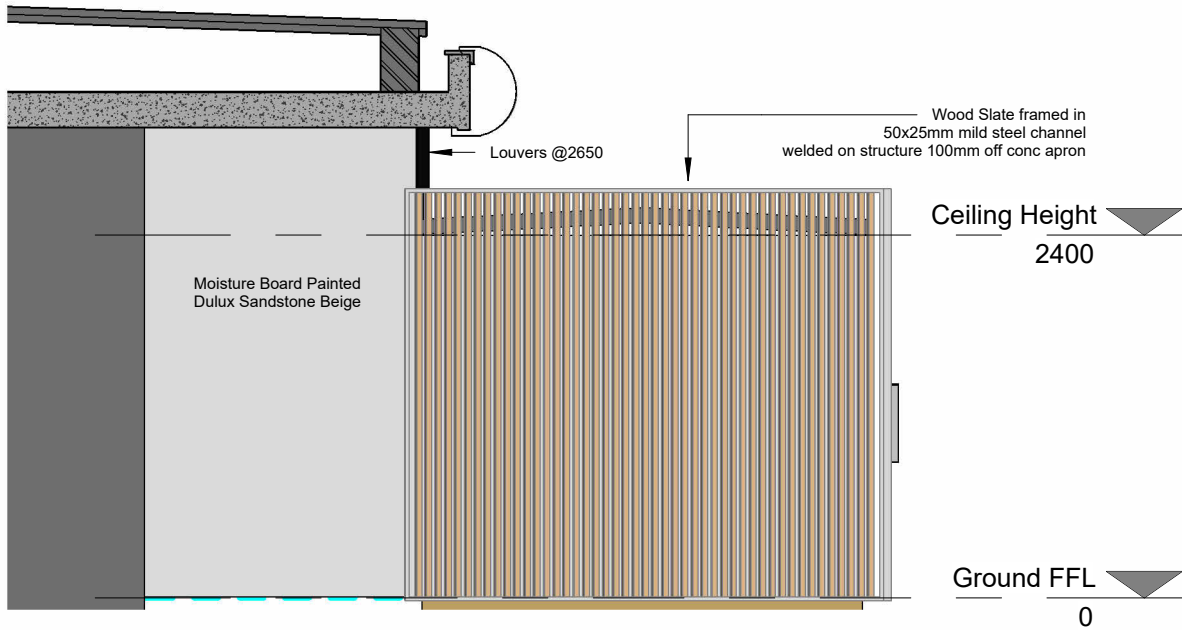


CLADDING DETAIL.
NTS.



WEST ELEVATION
1 : 50

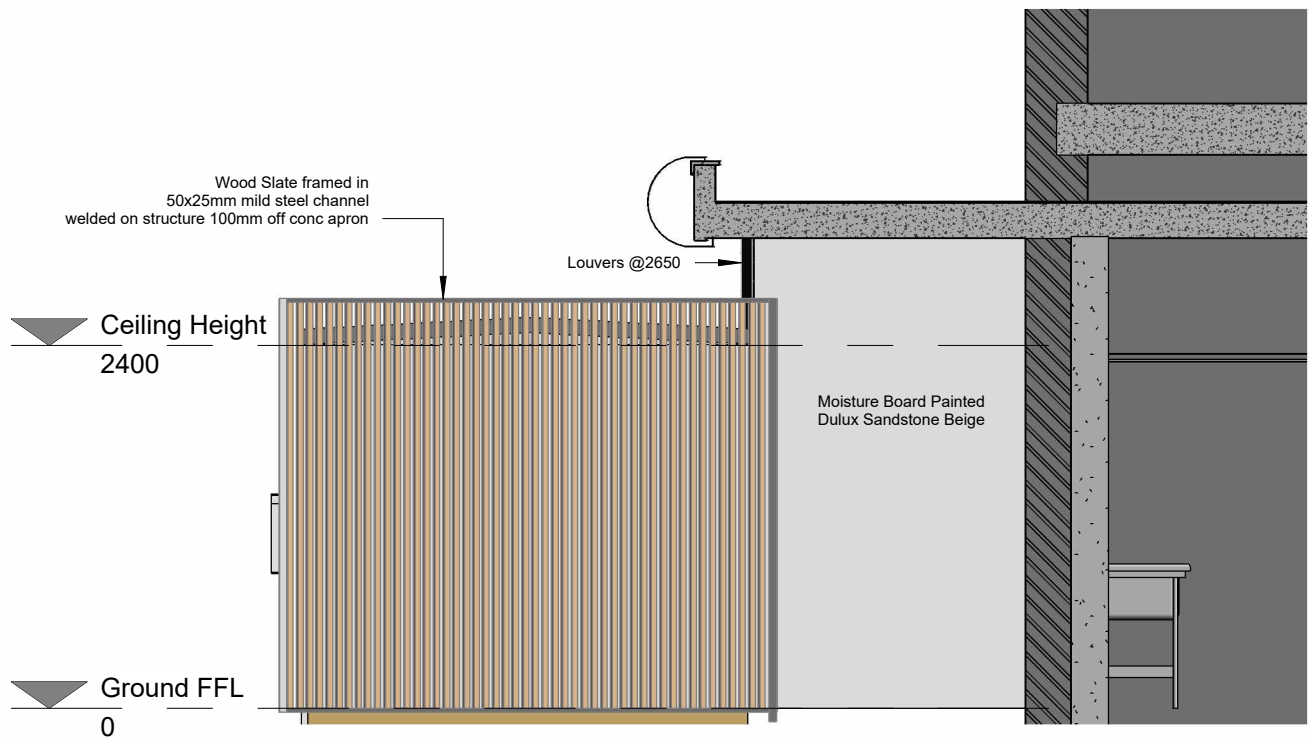

EAST ELEVATION
1 : 50

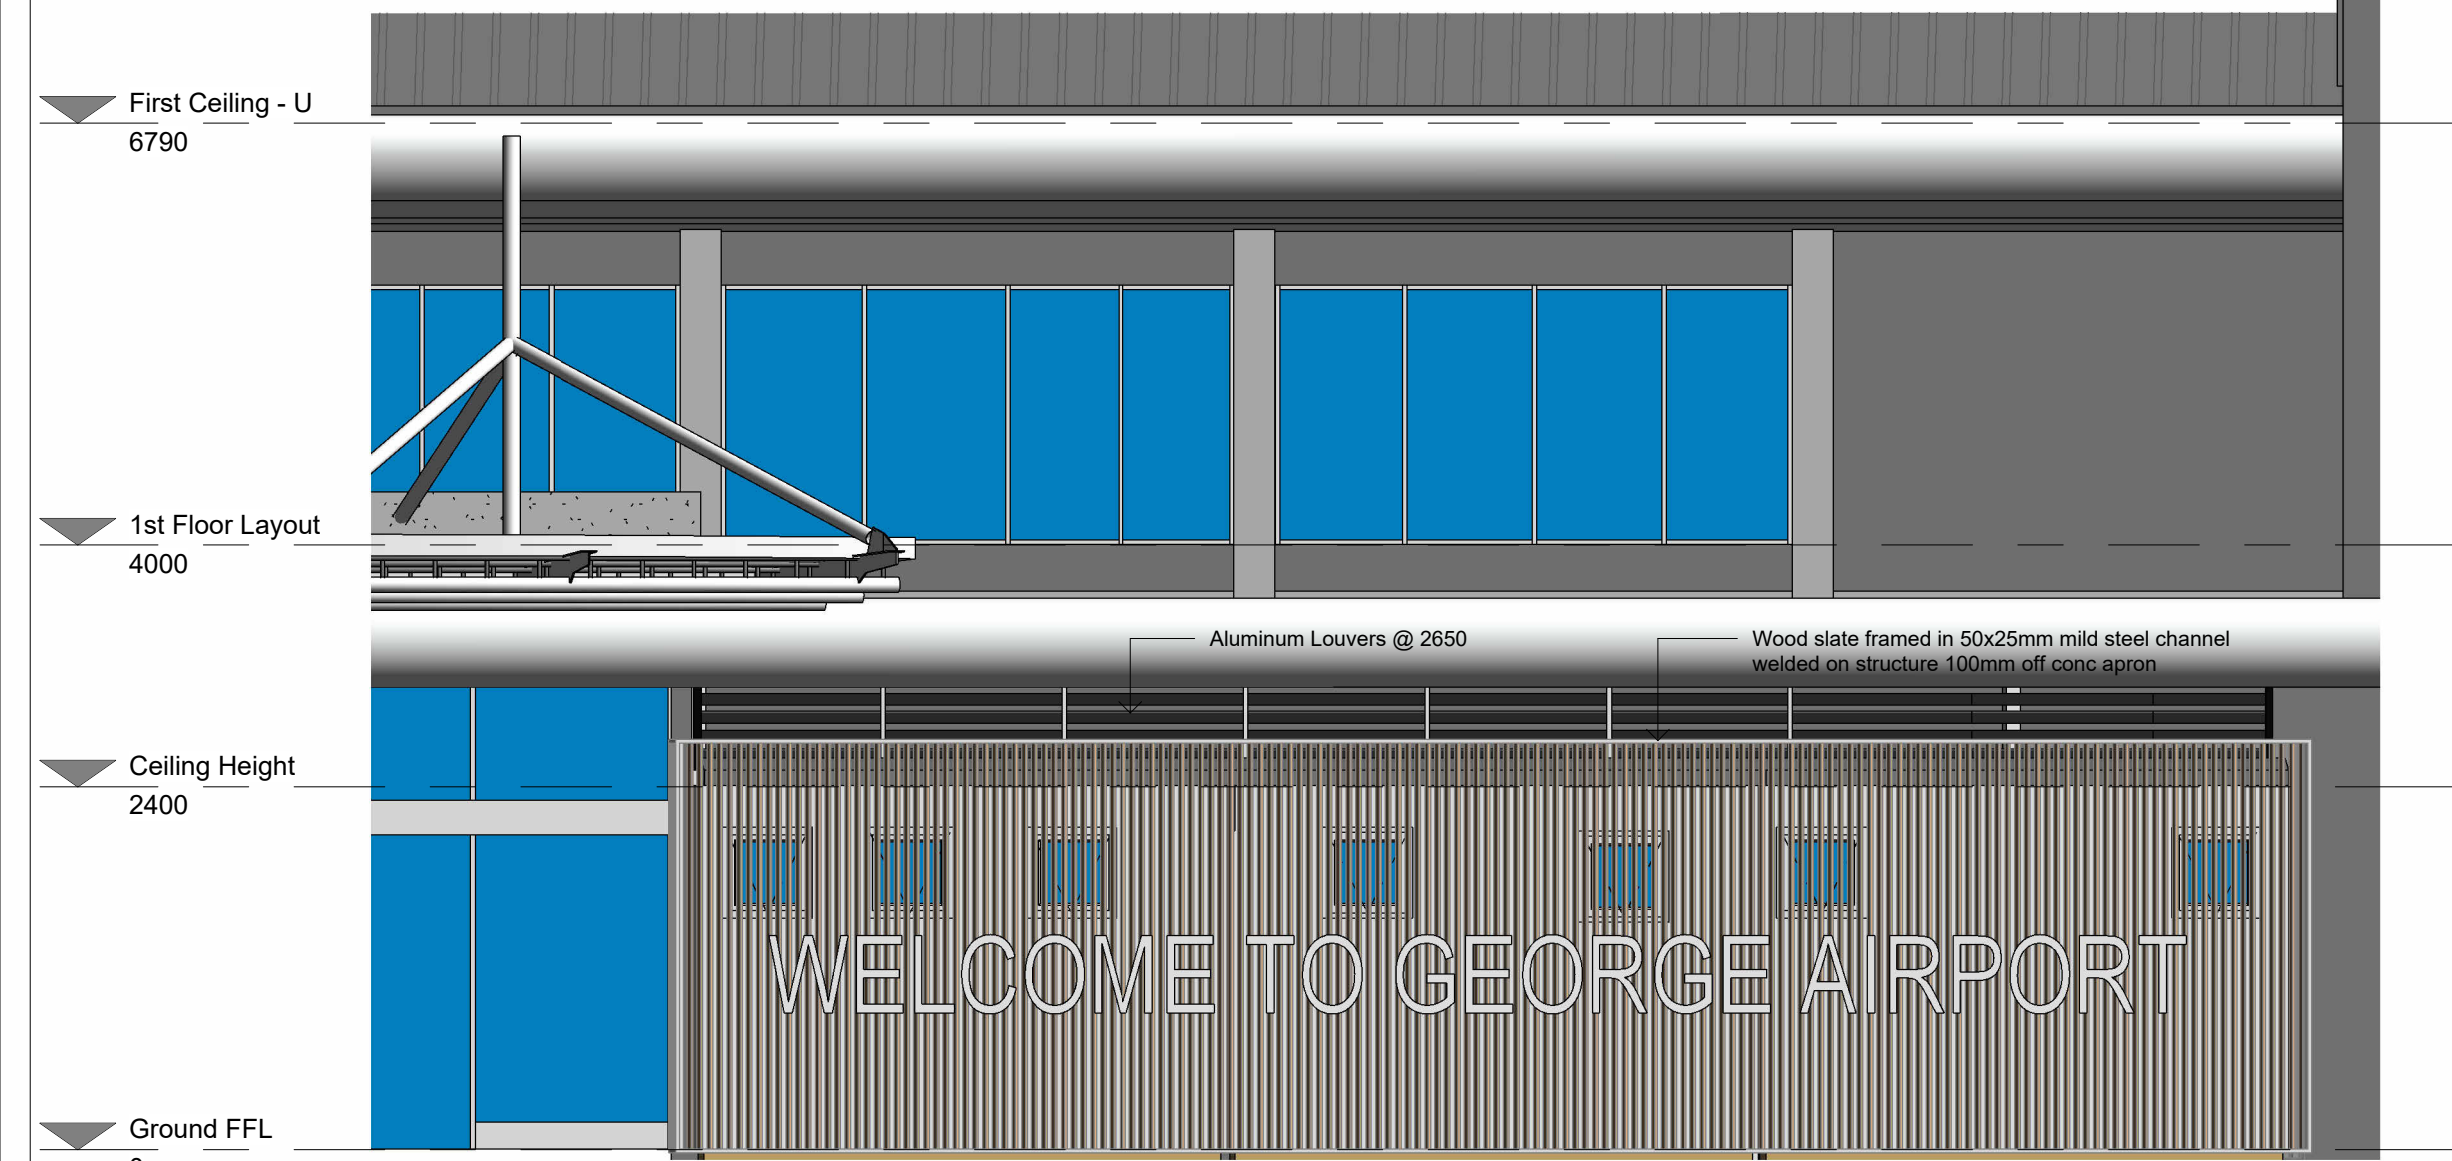

NORTH ELEVATION
1 : 50



Arrivals 3D

ISSUED FOR TENDER

GENERAL NOTES:

- THIS DRAWING MUST BE READ IN CONJUNCTION WITH ALL THE RELEVANT DRAWINGS, SCHEDULES AND SPECIFICATIONS FROM THE ARCHITECTS AND ALL OTHER PROJECT TEAM CONSULTANTS.
- ANY DISCREPANCIES ARE TO BE BROUGHT TO THE ATTENTION OF THE ARCHITECTS BEFORE COMMENCING ANY CONSTRUCTION WORK.
- ALL MATERIALS TO BE SABS OR AGREEMENT BOARD APPROVED AS SPECIFIED
- BOUNDARY PEGS TO BE INDICATED ON SITE BY REGISTERED SURVEYOR
- ALL WORK IS TO BE CARRIED OUT IN ACCORDANCE WITH NBR, SANS 10400 AND OTHER RELEVANT SANS STANDARDS.

PLANNING PARAMETERS

CONSULTANT



CLIENT



SIGNATURE: _____
DATE: _____

3	Issued for Tender	Architect	2026.03.03
2	Issued for Tender	Architect	2026.02.24
1	Issued for Tender	Architect	2026.02.23
REV	DESCRIPTION	DRAWN	DATE

Scale	Size	FOR TENDER
1 : 50 @ A0	A2	
Drawn	L.M.J	ARCHITECT XESHA MOYO
Designed	L.N.C	SACAP REG. NUMBER Pr Arch 57362192
Reviewed	X.M	DATE: 2026/03/03 16:48:21

Project Location

**Ptn 78 of FARM 208 (Unregistered)
George**

Project Name

**GEORGE AIRPORT TEMPORARY
ABLUTIONS**

Title

ABLUTION ARRIVALS

Drawing Number

4627-ST3- ARC- 2026.03.03- 100