

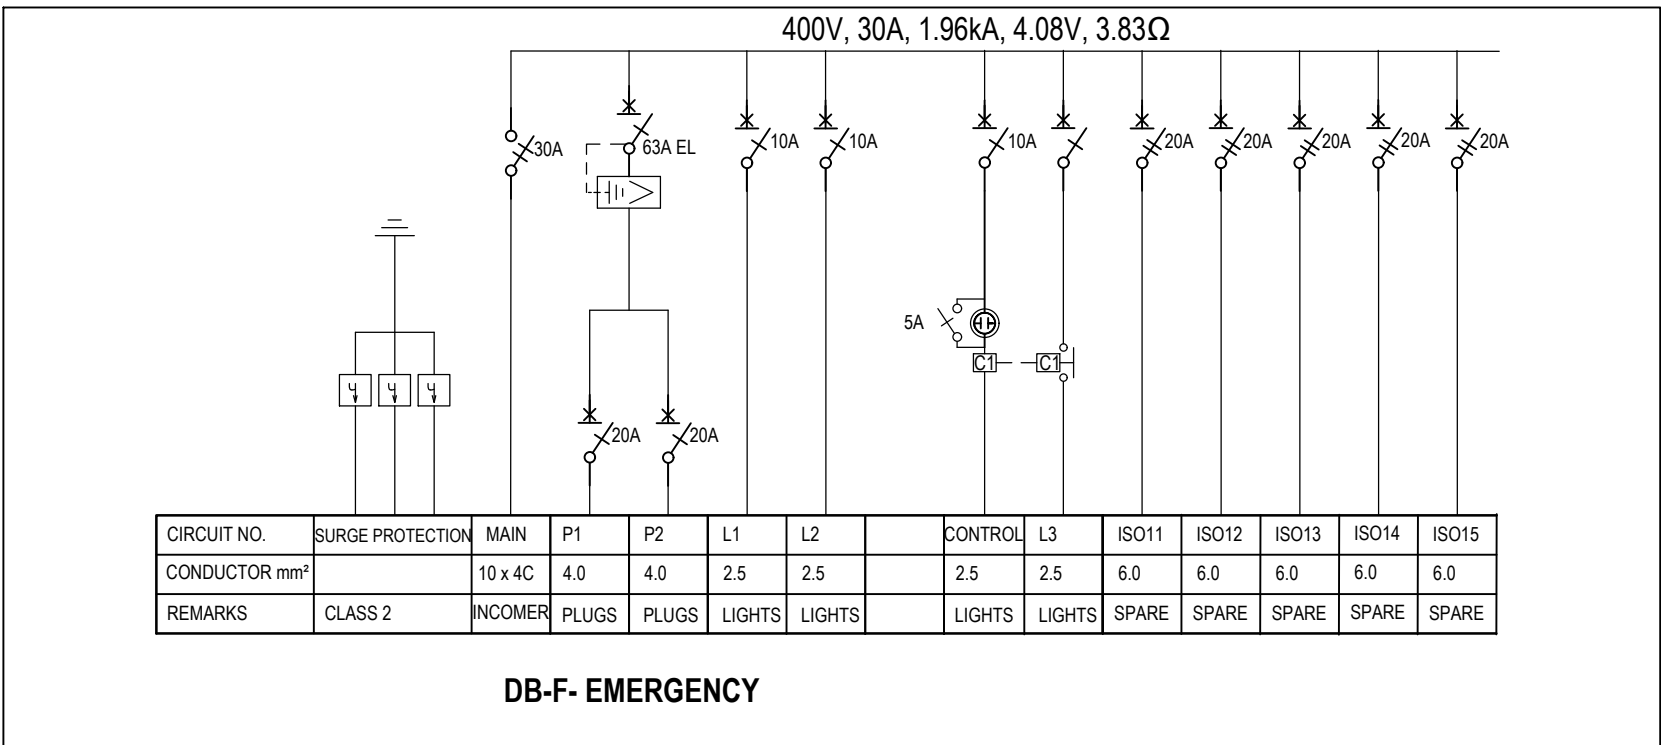
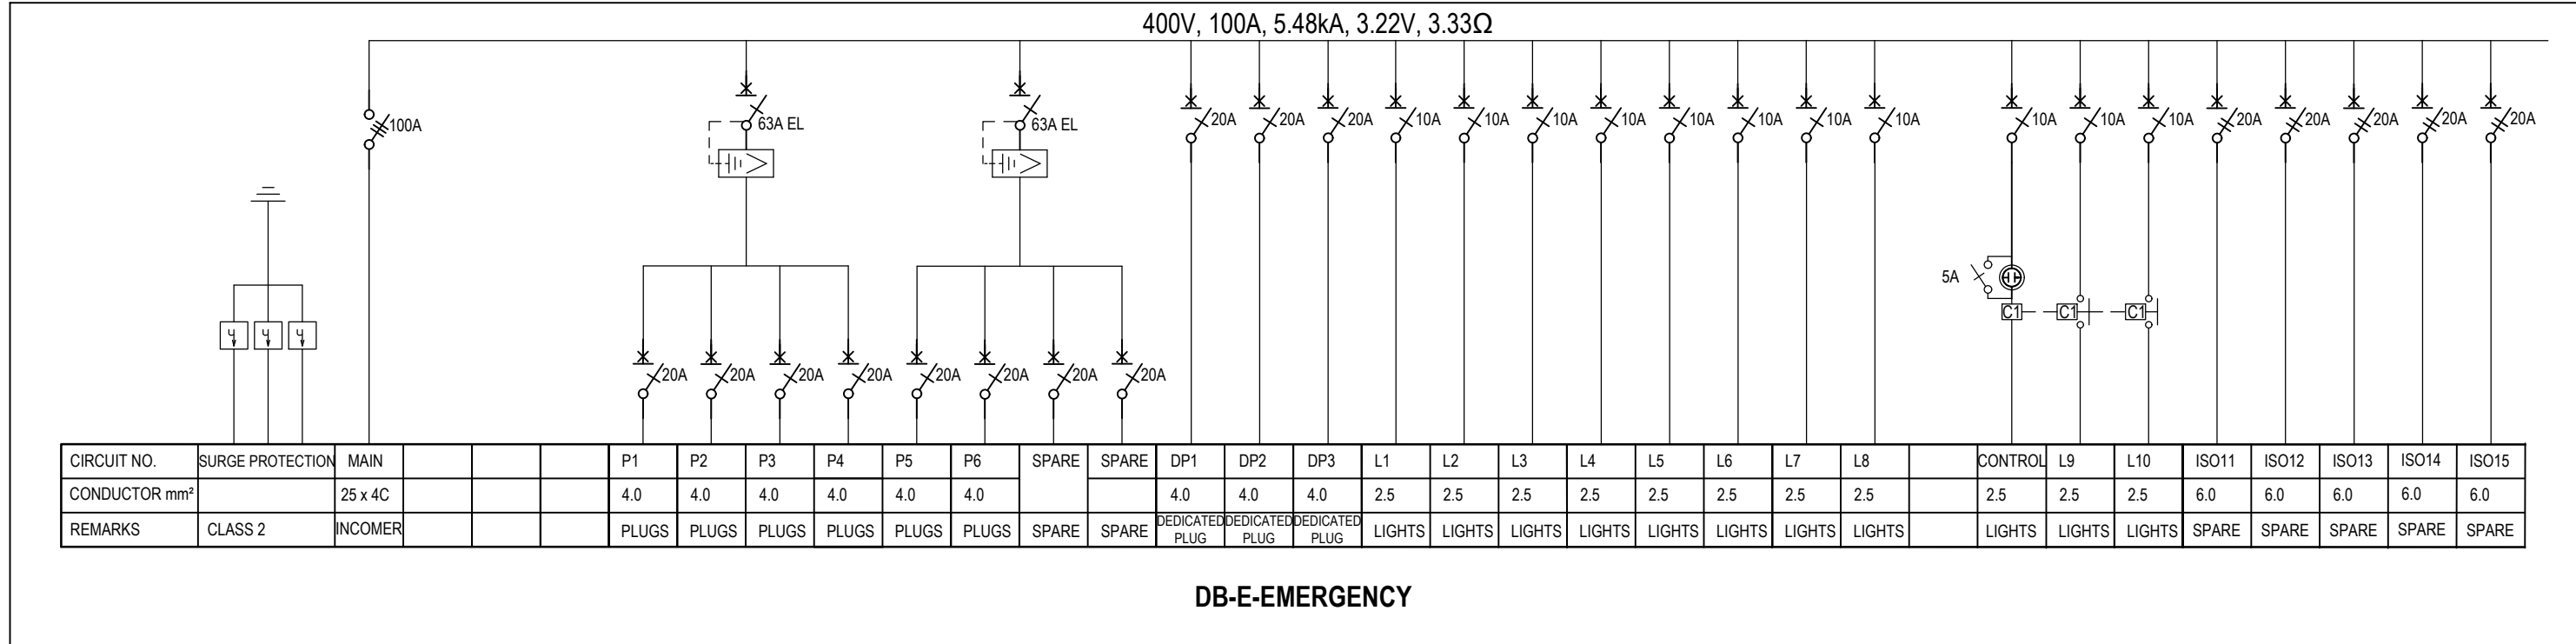
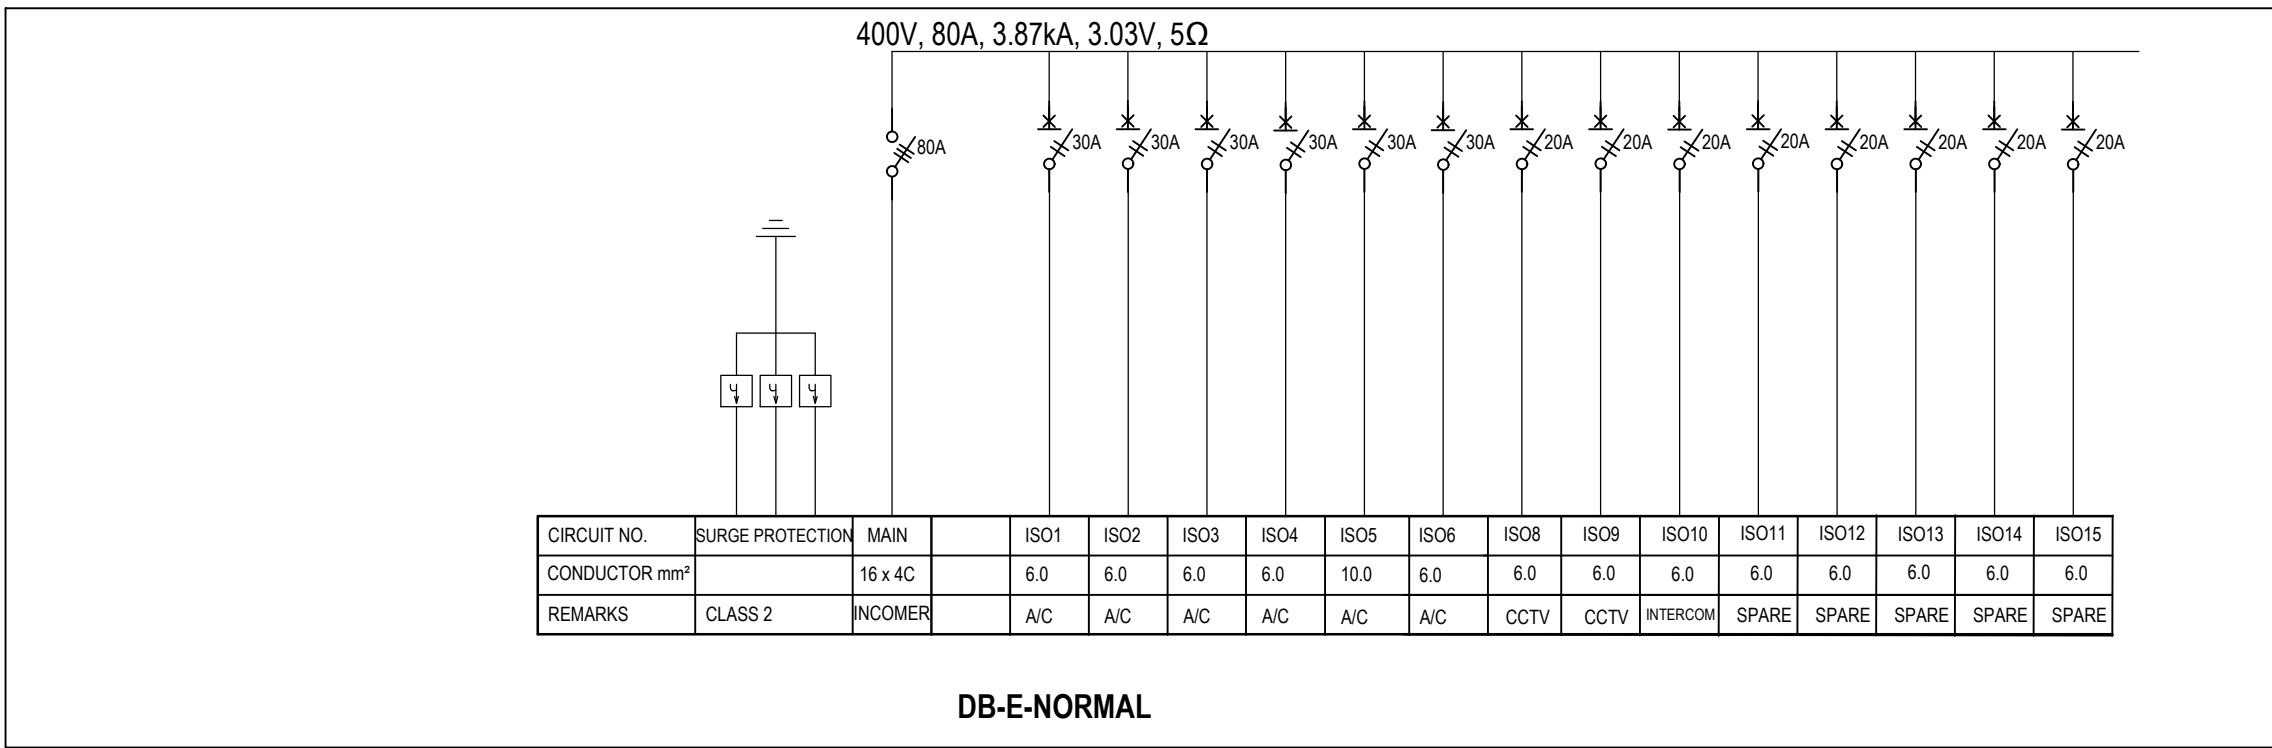
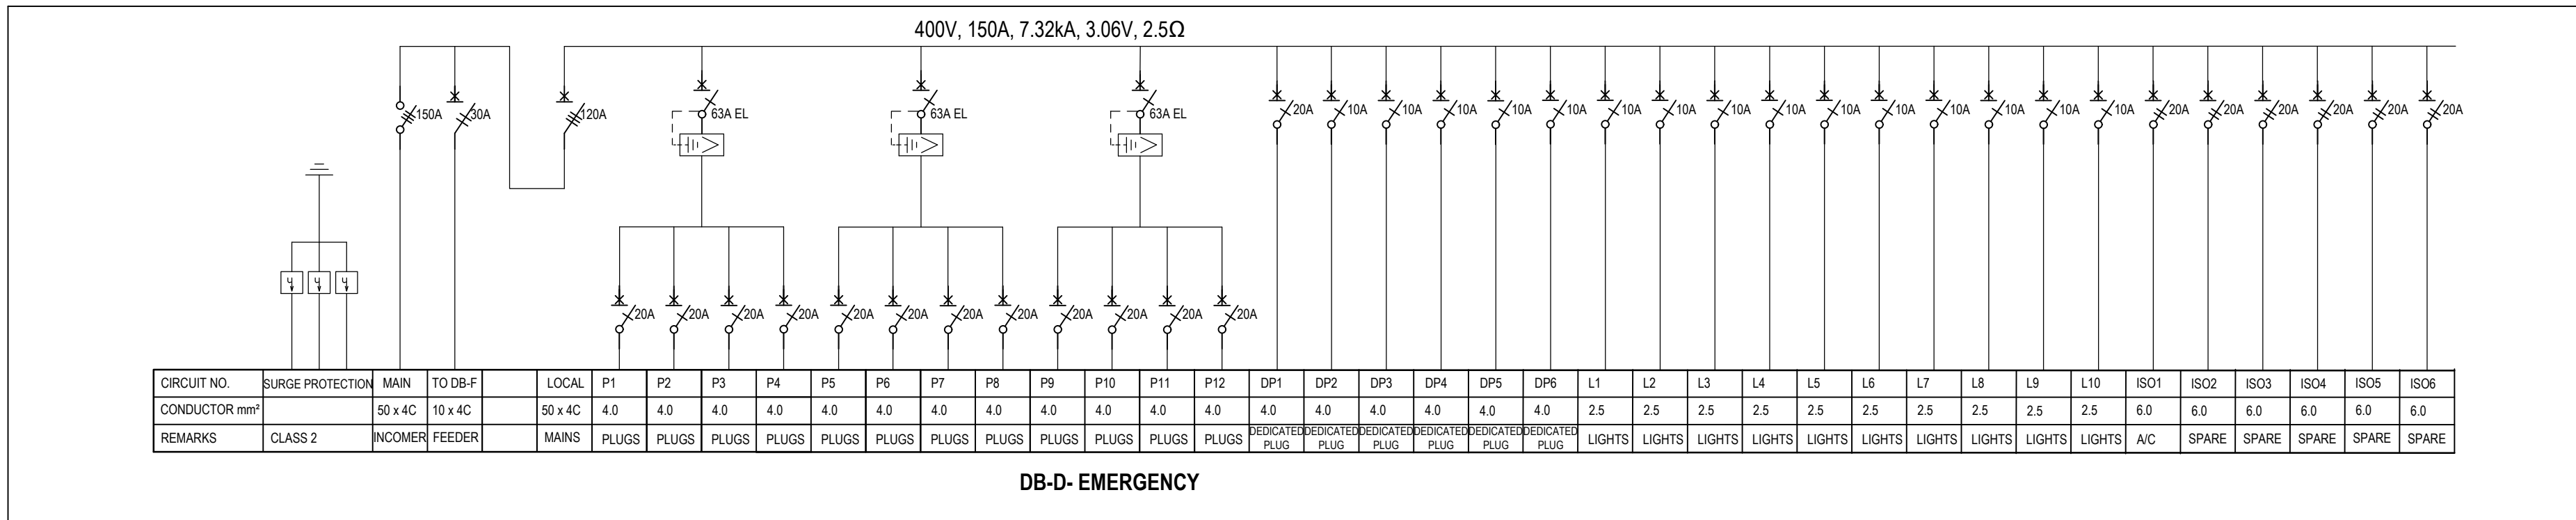


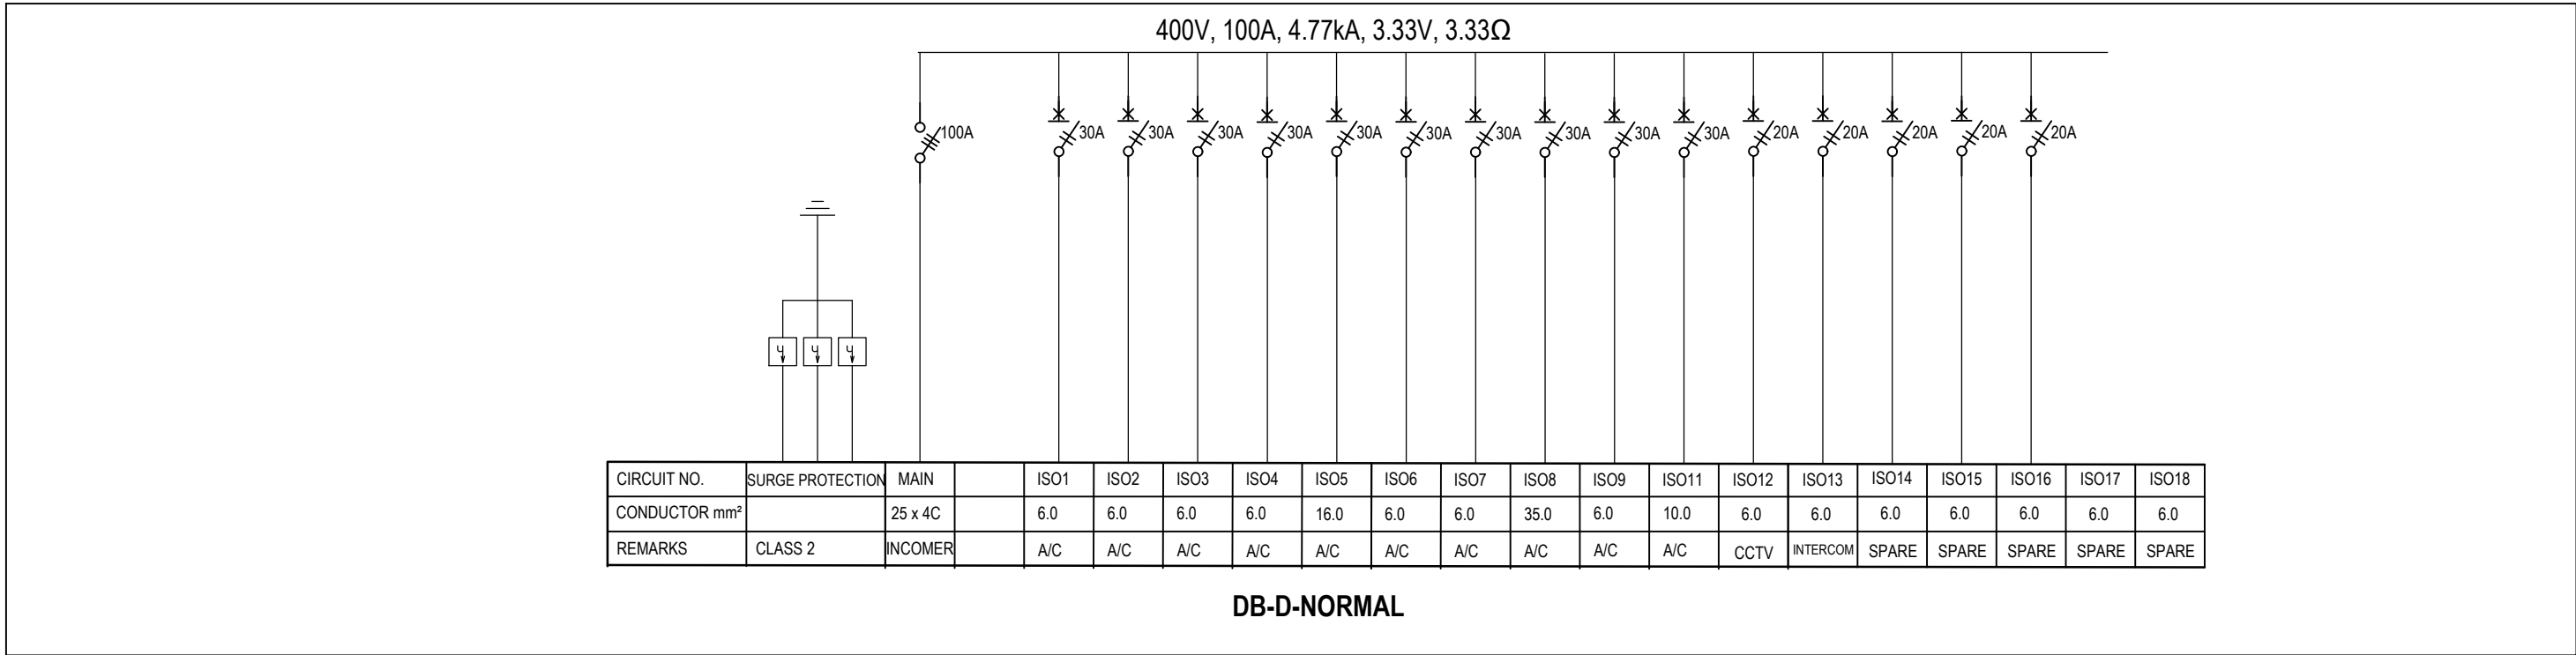

DISCLAIMER

IF CONSTRUCTION DRAWINGS ARE ISSUED UNSIGNED, THE MASTER WITH THE ORIGINAL SIGNATURE OF APPROVAL WILL BE HELD AT THE ZUTARI OFFICE OF THE APPROVER

Legend

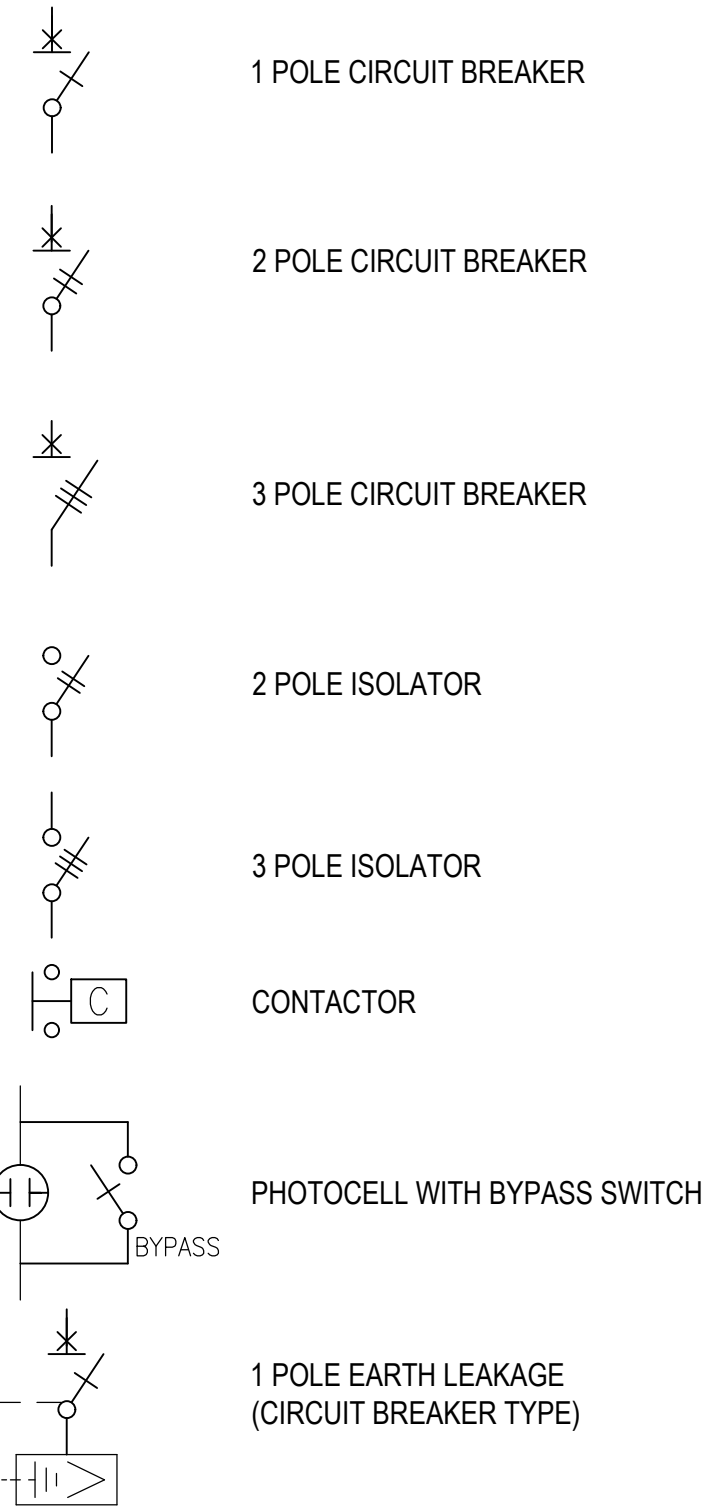

ZUTARI
IMPACT. ENGINEERED.

CLIENT



REV	DATE	REVISION DETAILS	APPROVED
T0	10/02/21	ISSUED FOR TENDER	CJ JOHNSON

SCALE	SIZE	TENDER NOT FOR CONSTRUCTION	
N.T.S	A1		
DRAWN	J. GREYVENSTEIN	APPROVED	
DESIGNED	H. BADENHORST	DATE	
REVIEWED	CJ. JOHNSON	CJ JOHNSON	Pr.Eng.Tech. 200570064

PROJECT	NEW MAGISTRATES COURT JAN KEMPDORP
TITLE	SINGLE LINE DIAGRAM SHEET 3 OF 3
DRAWING NUMBER	PROJECT No. - WBS - TYPE - DISC - NUMBER - REV
111607 - 0000 - DRG - EE - 0013 - T0	