

GENERAL NOTES:

- THIS DRAWING MUST BE READ IN CONJUNCTION WITH ALL THE RELEVANT DRAWINGS, SCHEDULES AND SPECIFICATIONS FROM THE ARCHITECTS AND ALL OTHER PROJECT TEAM CONSULTANTS
- ANY DISCREPANCIES ARE TO BE BROUGHT TO THE ATTENTION OF THE ARCHITECTS BEFORE COMMENCING ANY CONSTRUCTION WORK
- ALL MATERIALS TO BE SABS OR AGREEMENT BOARD APPROVED AS SPECIFIED
- BOUNDARY PEGS TO BE INDICATED ON SITE BY REGISTERED SURVEYOR
- ALL WORK IS TO BE CARRIED OUT IN ACCORDANCE WITH NBR, SANS 10400 AND OTHER RELEVANT SANS STANDARDS

PLANNING PARAMETERS

CONSULTANT



CLIENT



2	Issued for Tender	Architect	2026.03.03
1	Issued for Tender	Architect	2026.02.24
REV	DESCRIPTION	DRAWN	DATE

Scale	Size	FOR INFORMATION
1: 200 @ A0	A0	
Drawn	ARCHITECT	
LMJ	XESHA MOYO	
Designed	SACAP RES. NUMBER	
Designer	Pr Arch 67362192	
Reviewed	DATE: 2026/03/03 17:11:14	
Checker		

Project Location

Pin 78 of FARM 208 (Unregistered)
George

Project Name

GEORGE AIRPORT TEMPORARY ABLUTIONS


Title

FLOOR PLAN LAYOUTS


Drawing Number

4627-ST3- ARC- 2026.03.03- A100-A0

ISSUED FOR TENDER

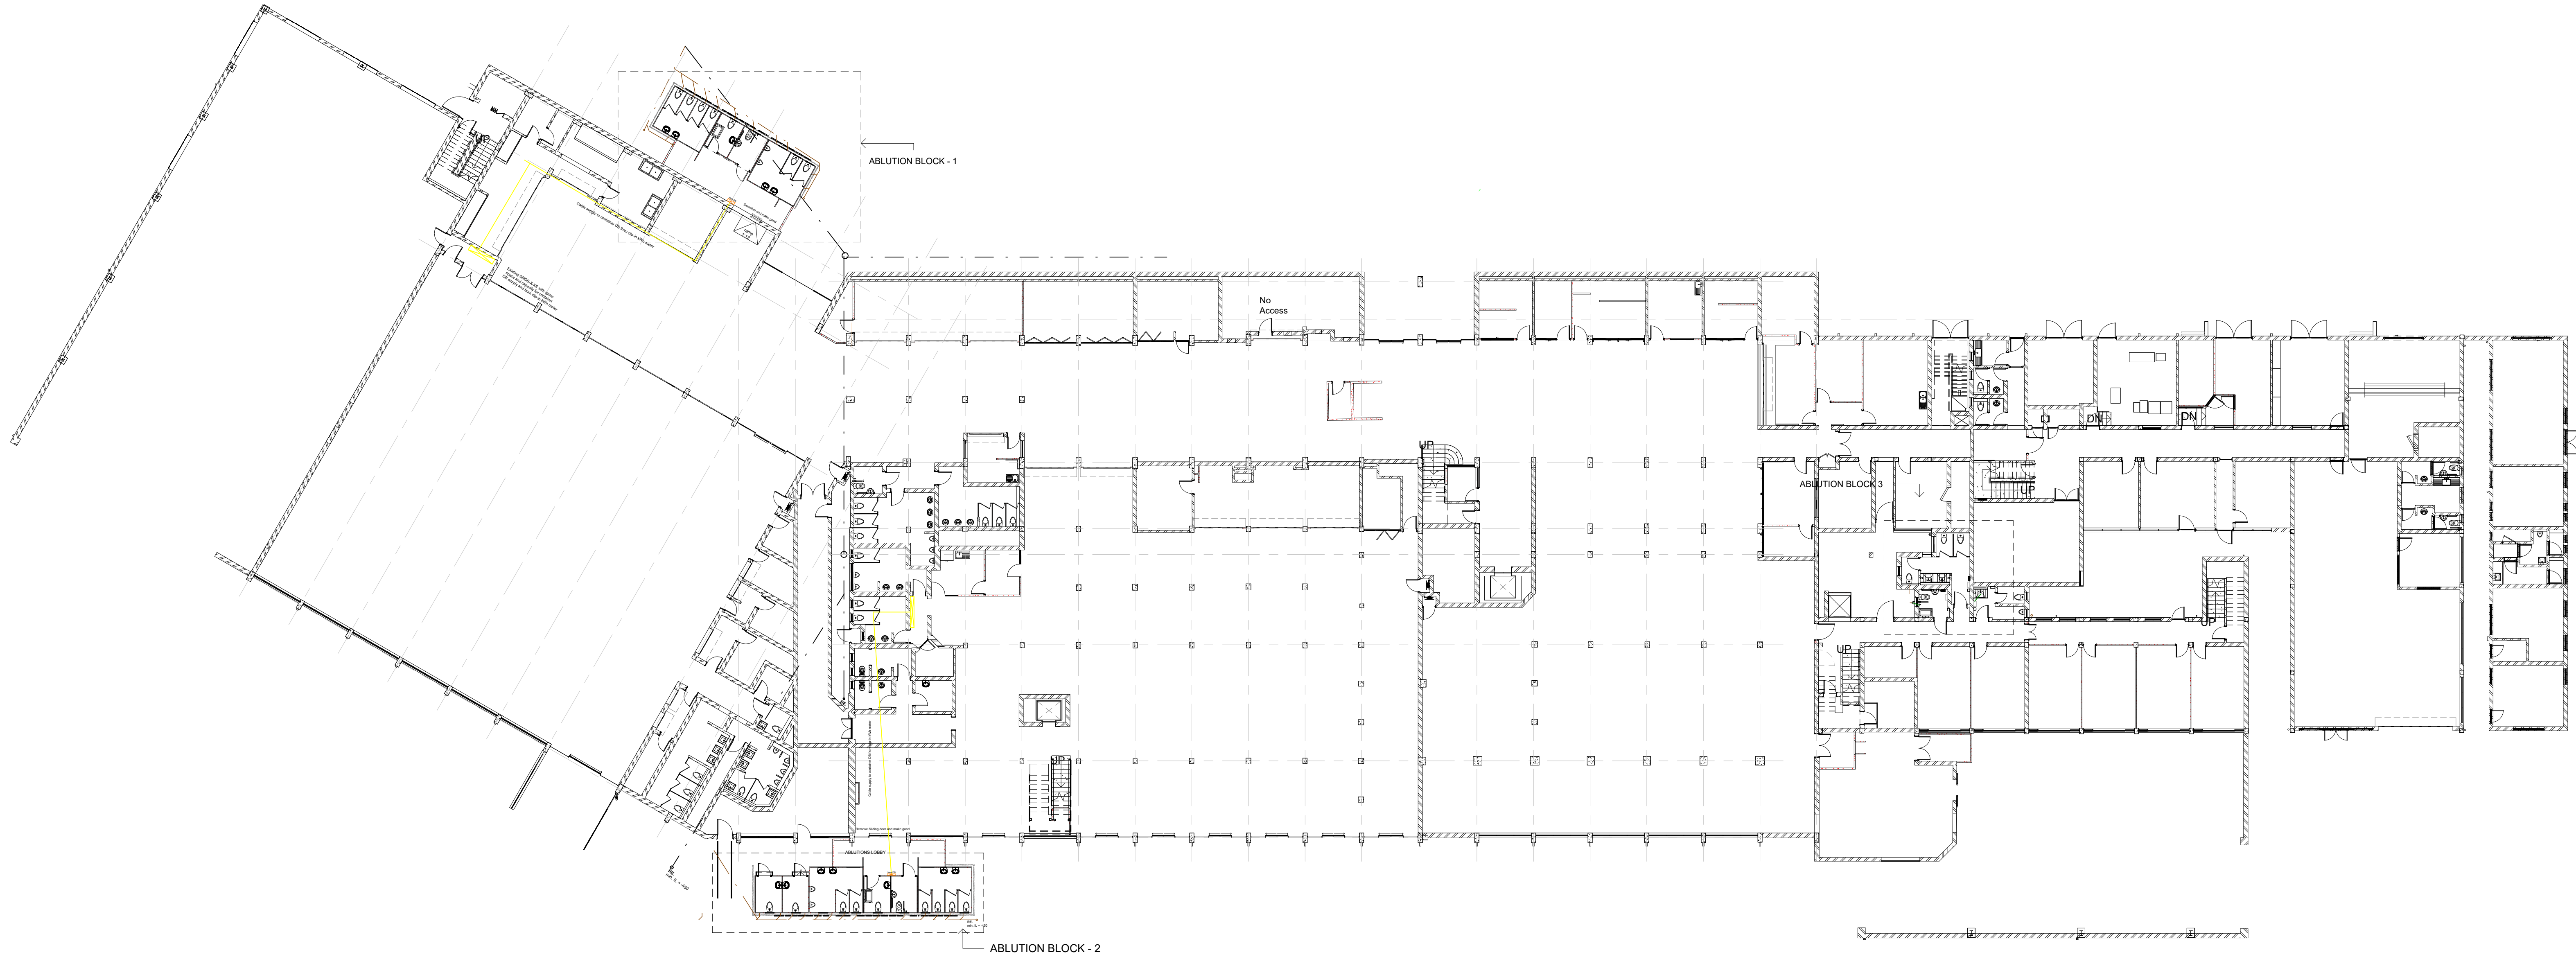

1 Ground FFL
1 : 200

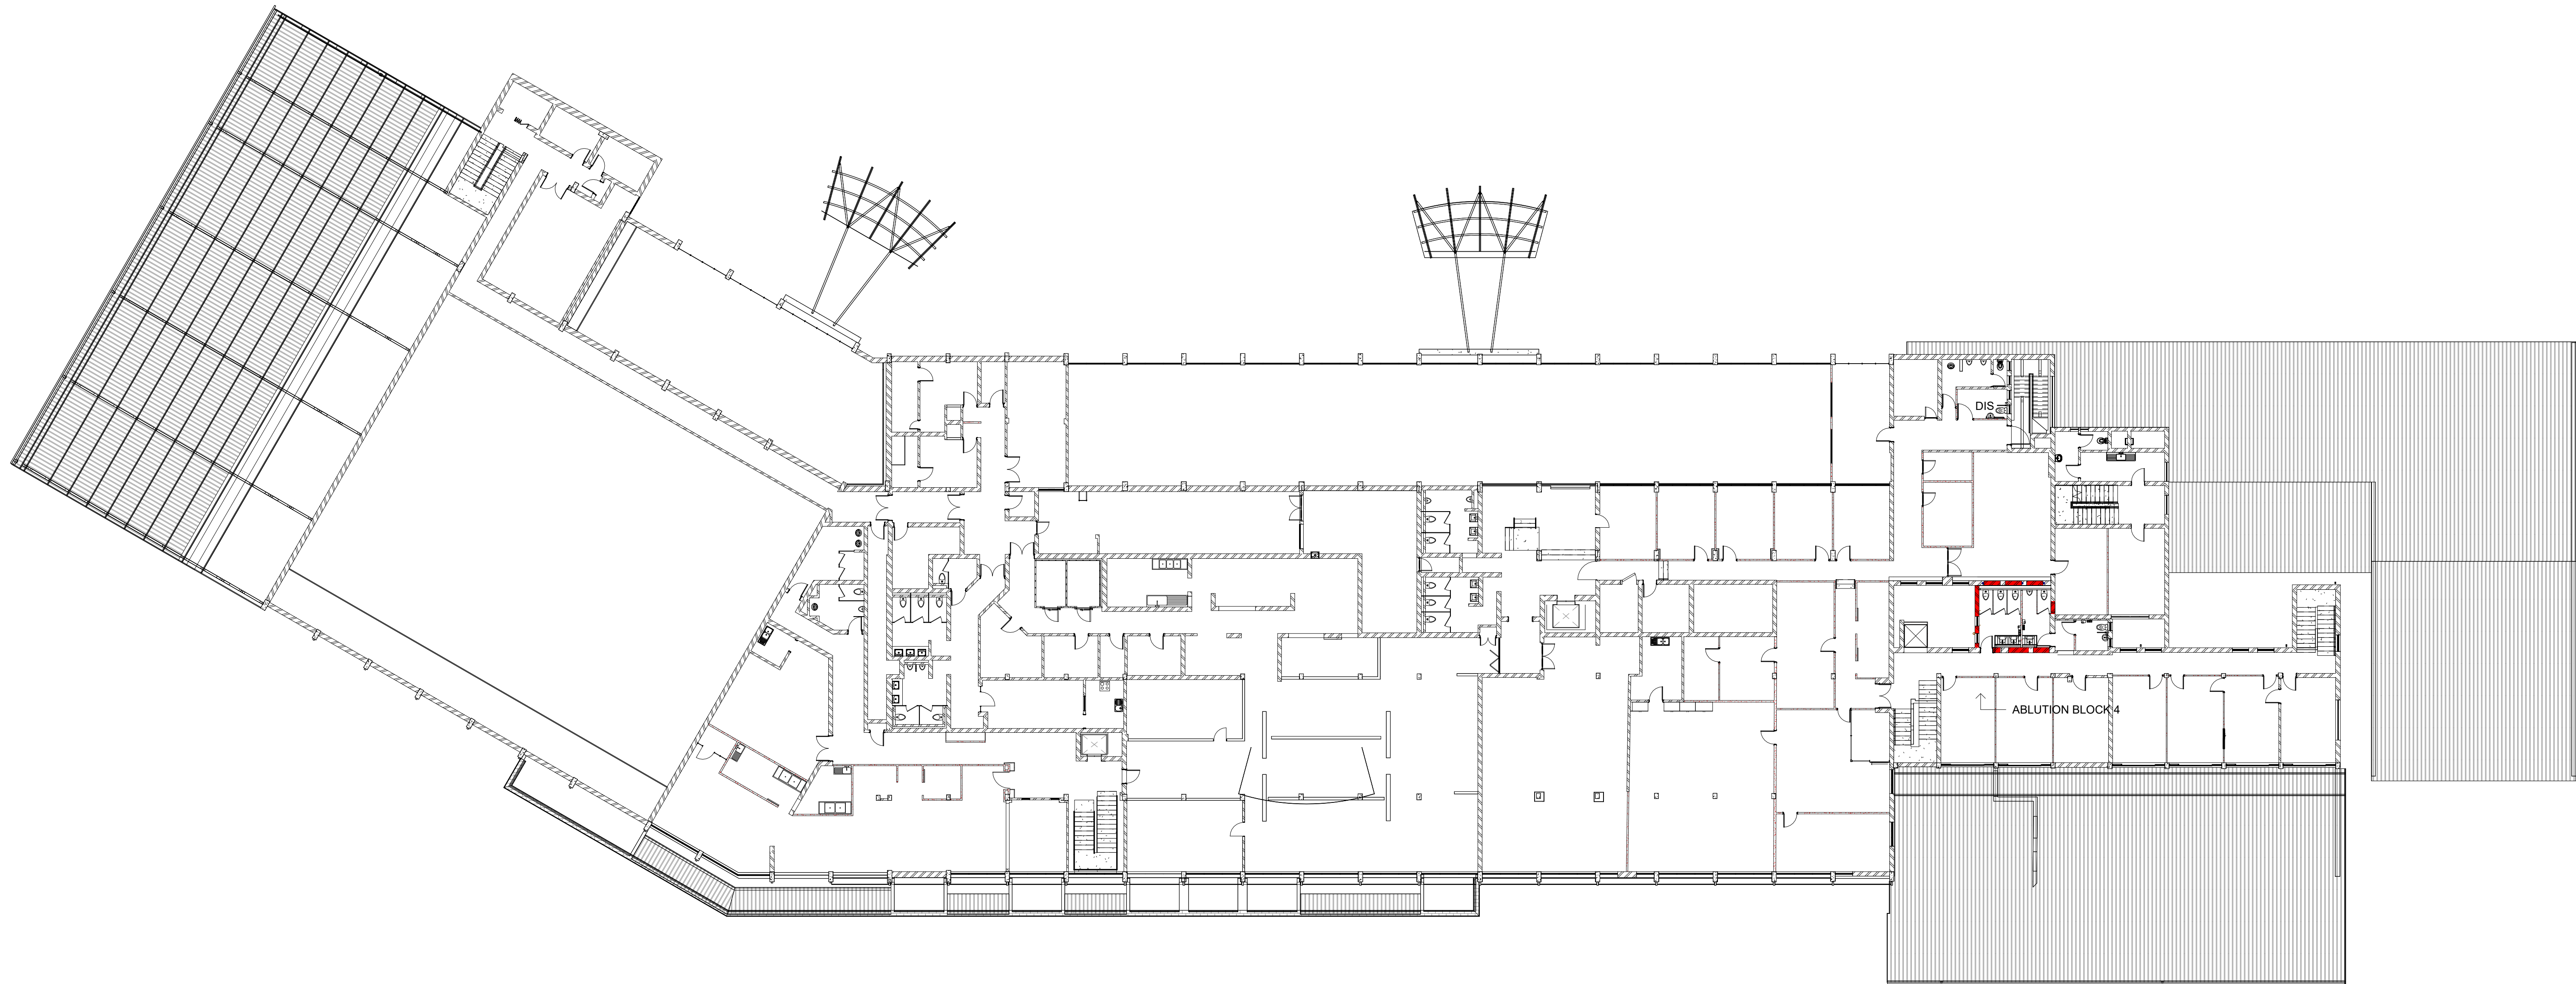

2 1st Floor Layout
1 : 200

