


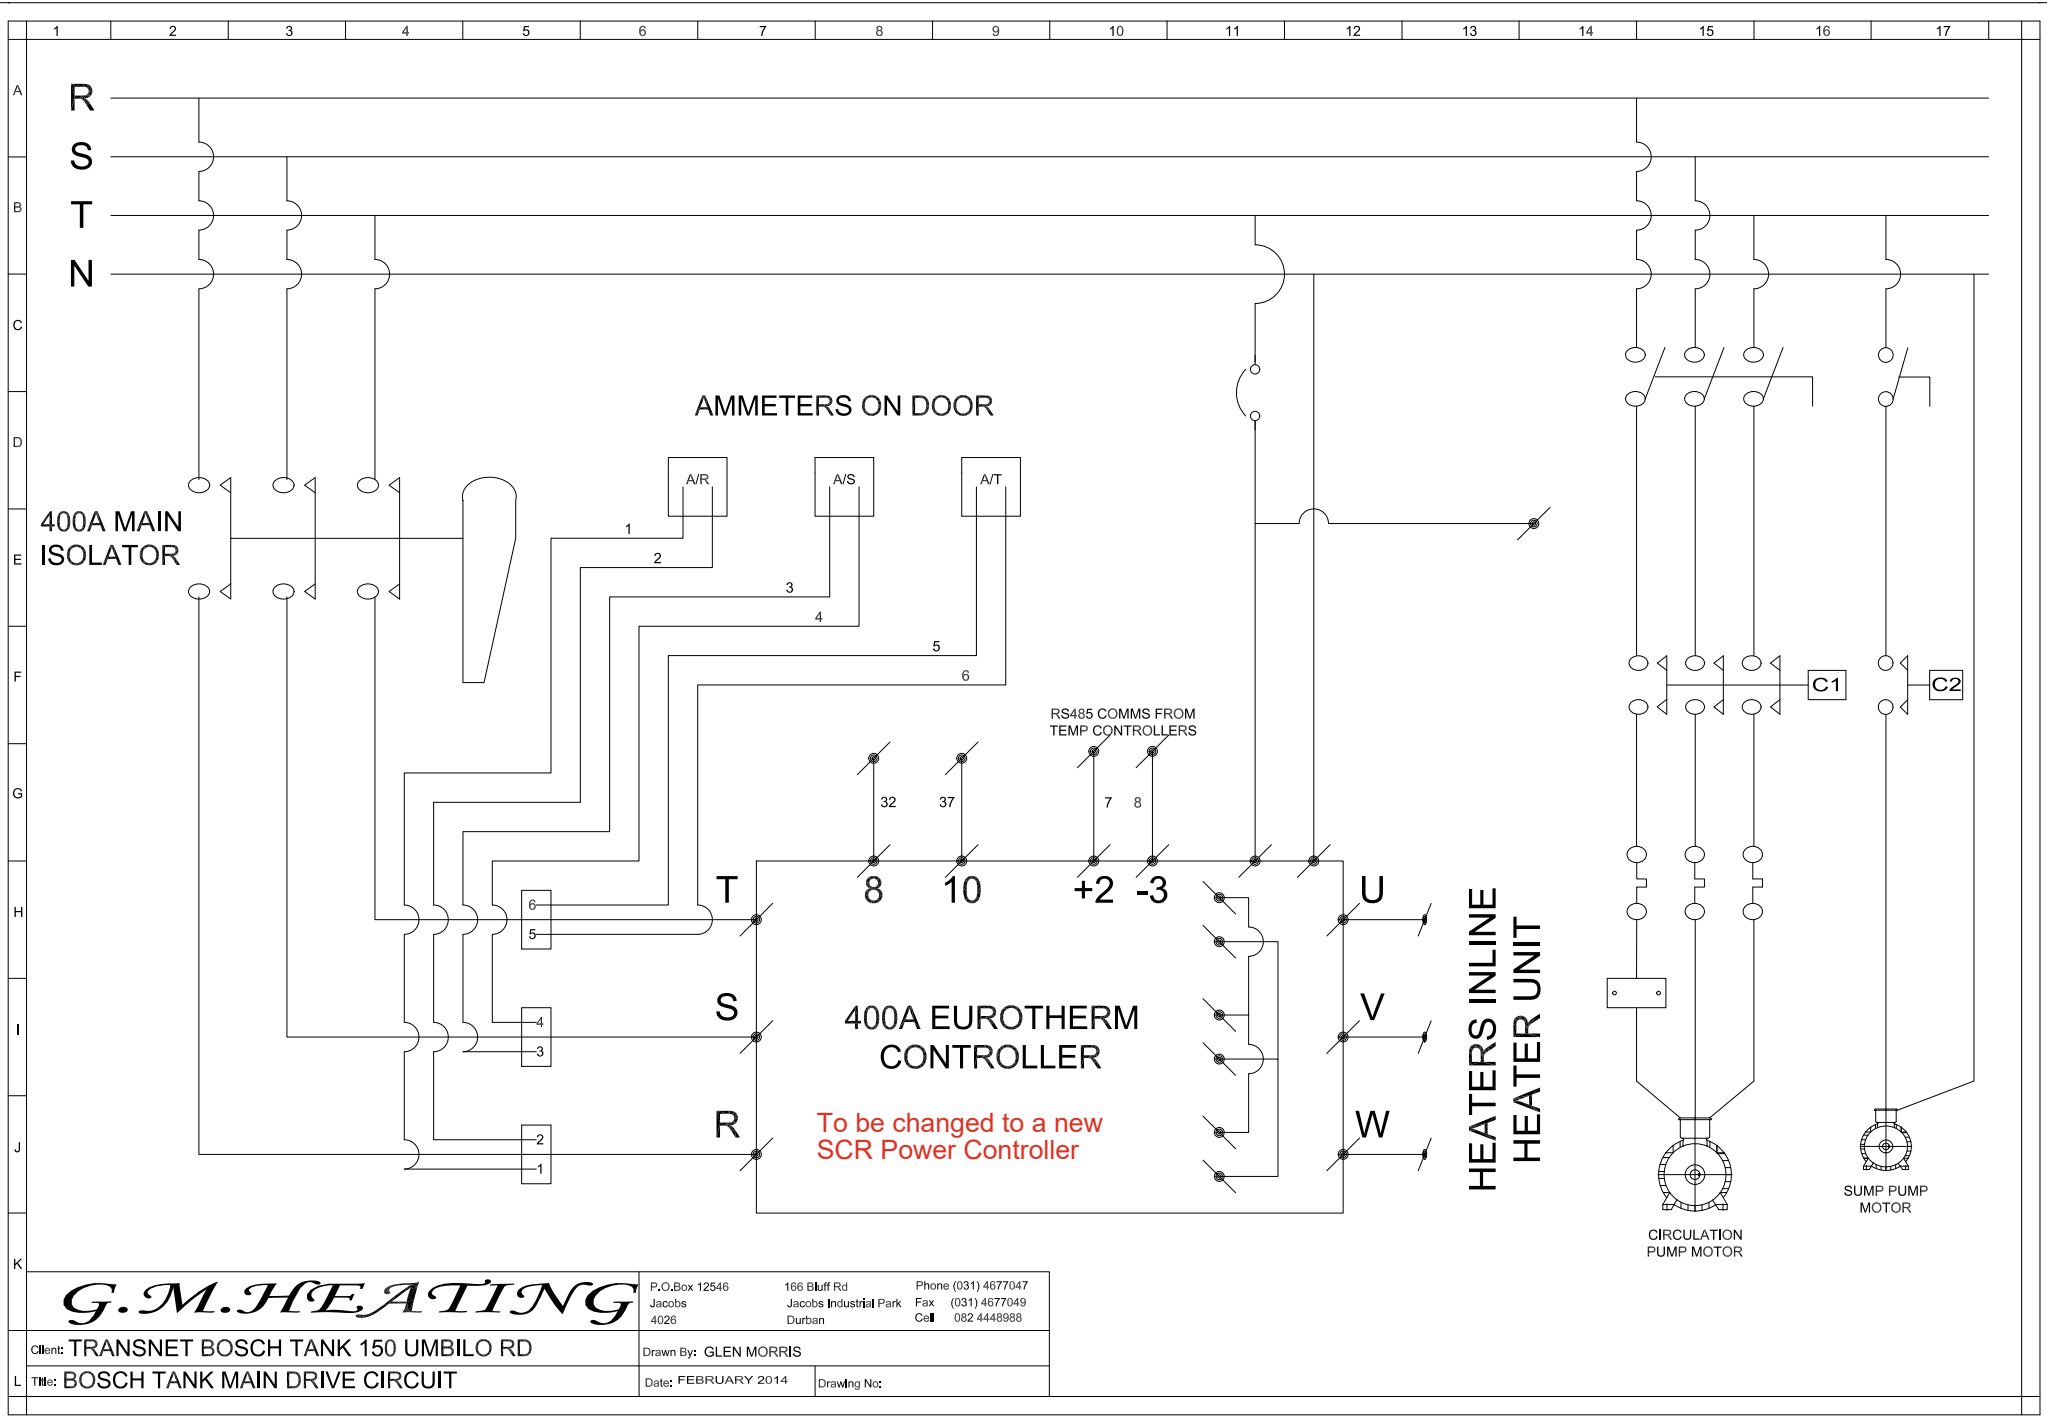

G.M.HEATING

P.O.Box 12546
Jacobs
4026

166 Bluff Rd
Jacobs Industrial Park
Durban

Phone (031) 4677047
Fax (031) 4677049
Cell 082 4448988

Client: TRANSNET BOSCH TANK 150 UMBILO RD

Drawn By: GLEN MORRIS

LT Title: BOSCH TANK MAIN DRIVE CIRCUIT

Date: FEBRUARY 2014

Drawing No: