
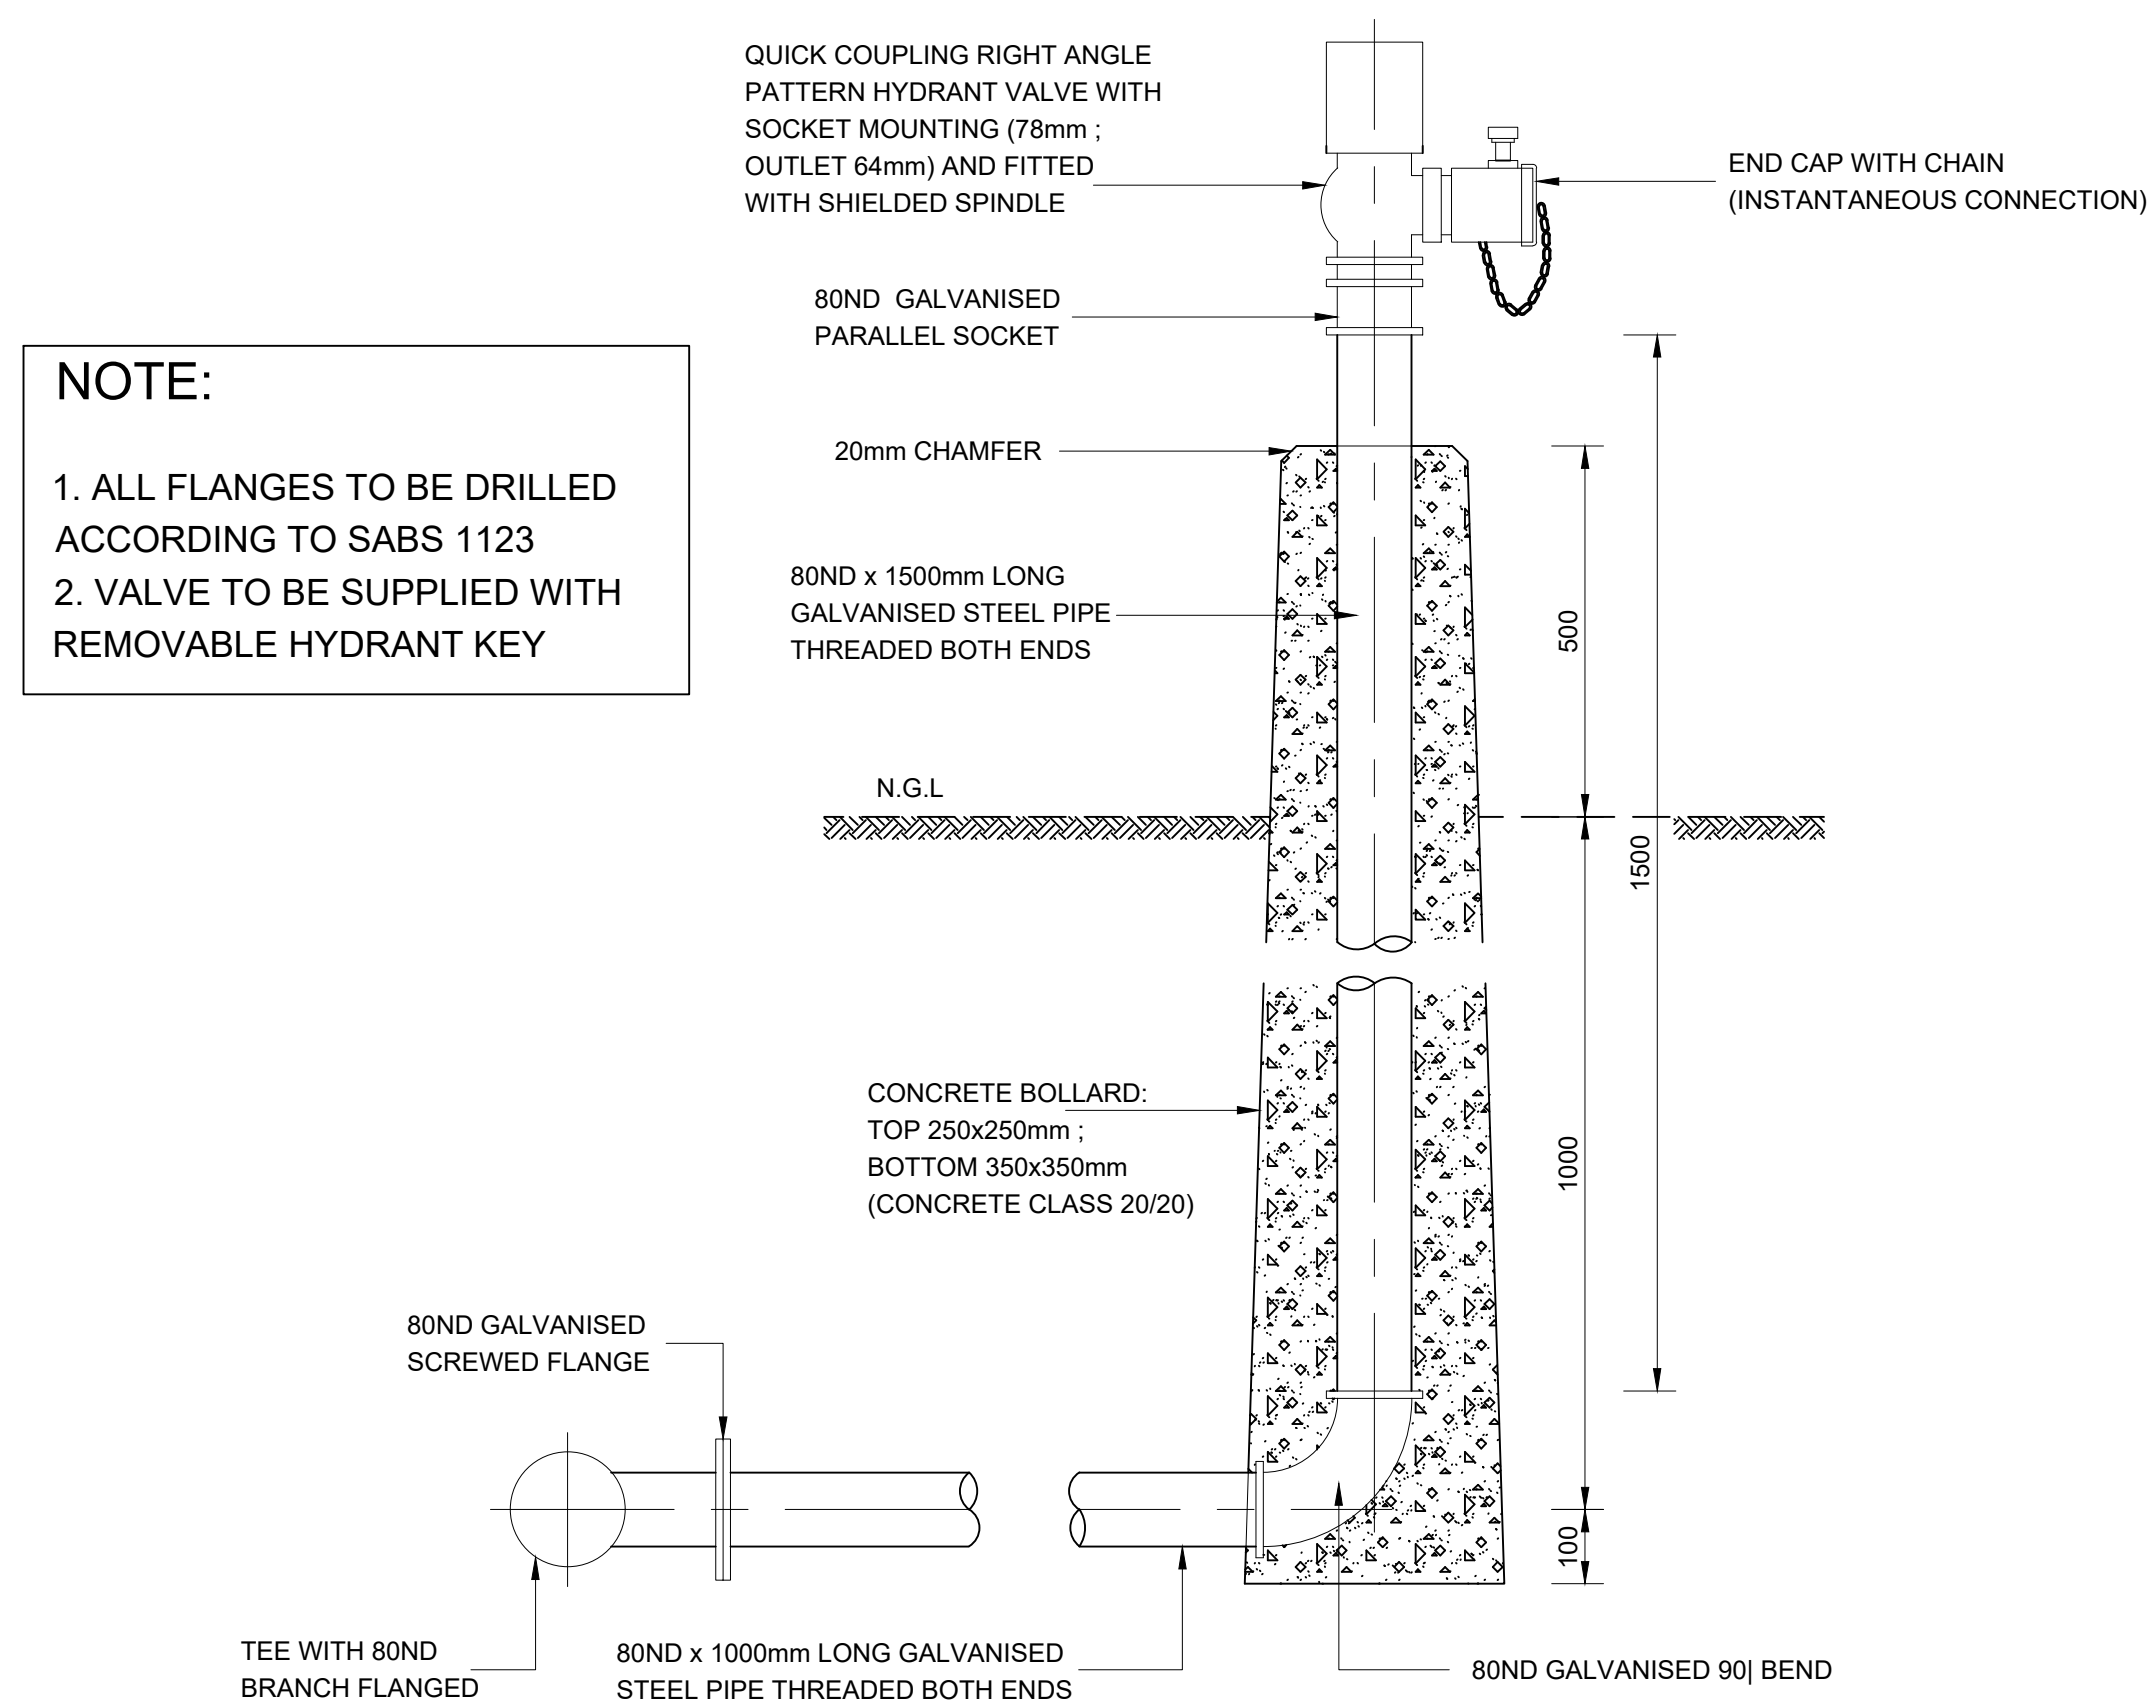
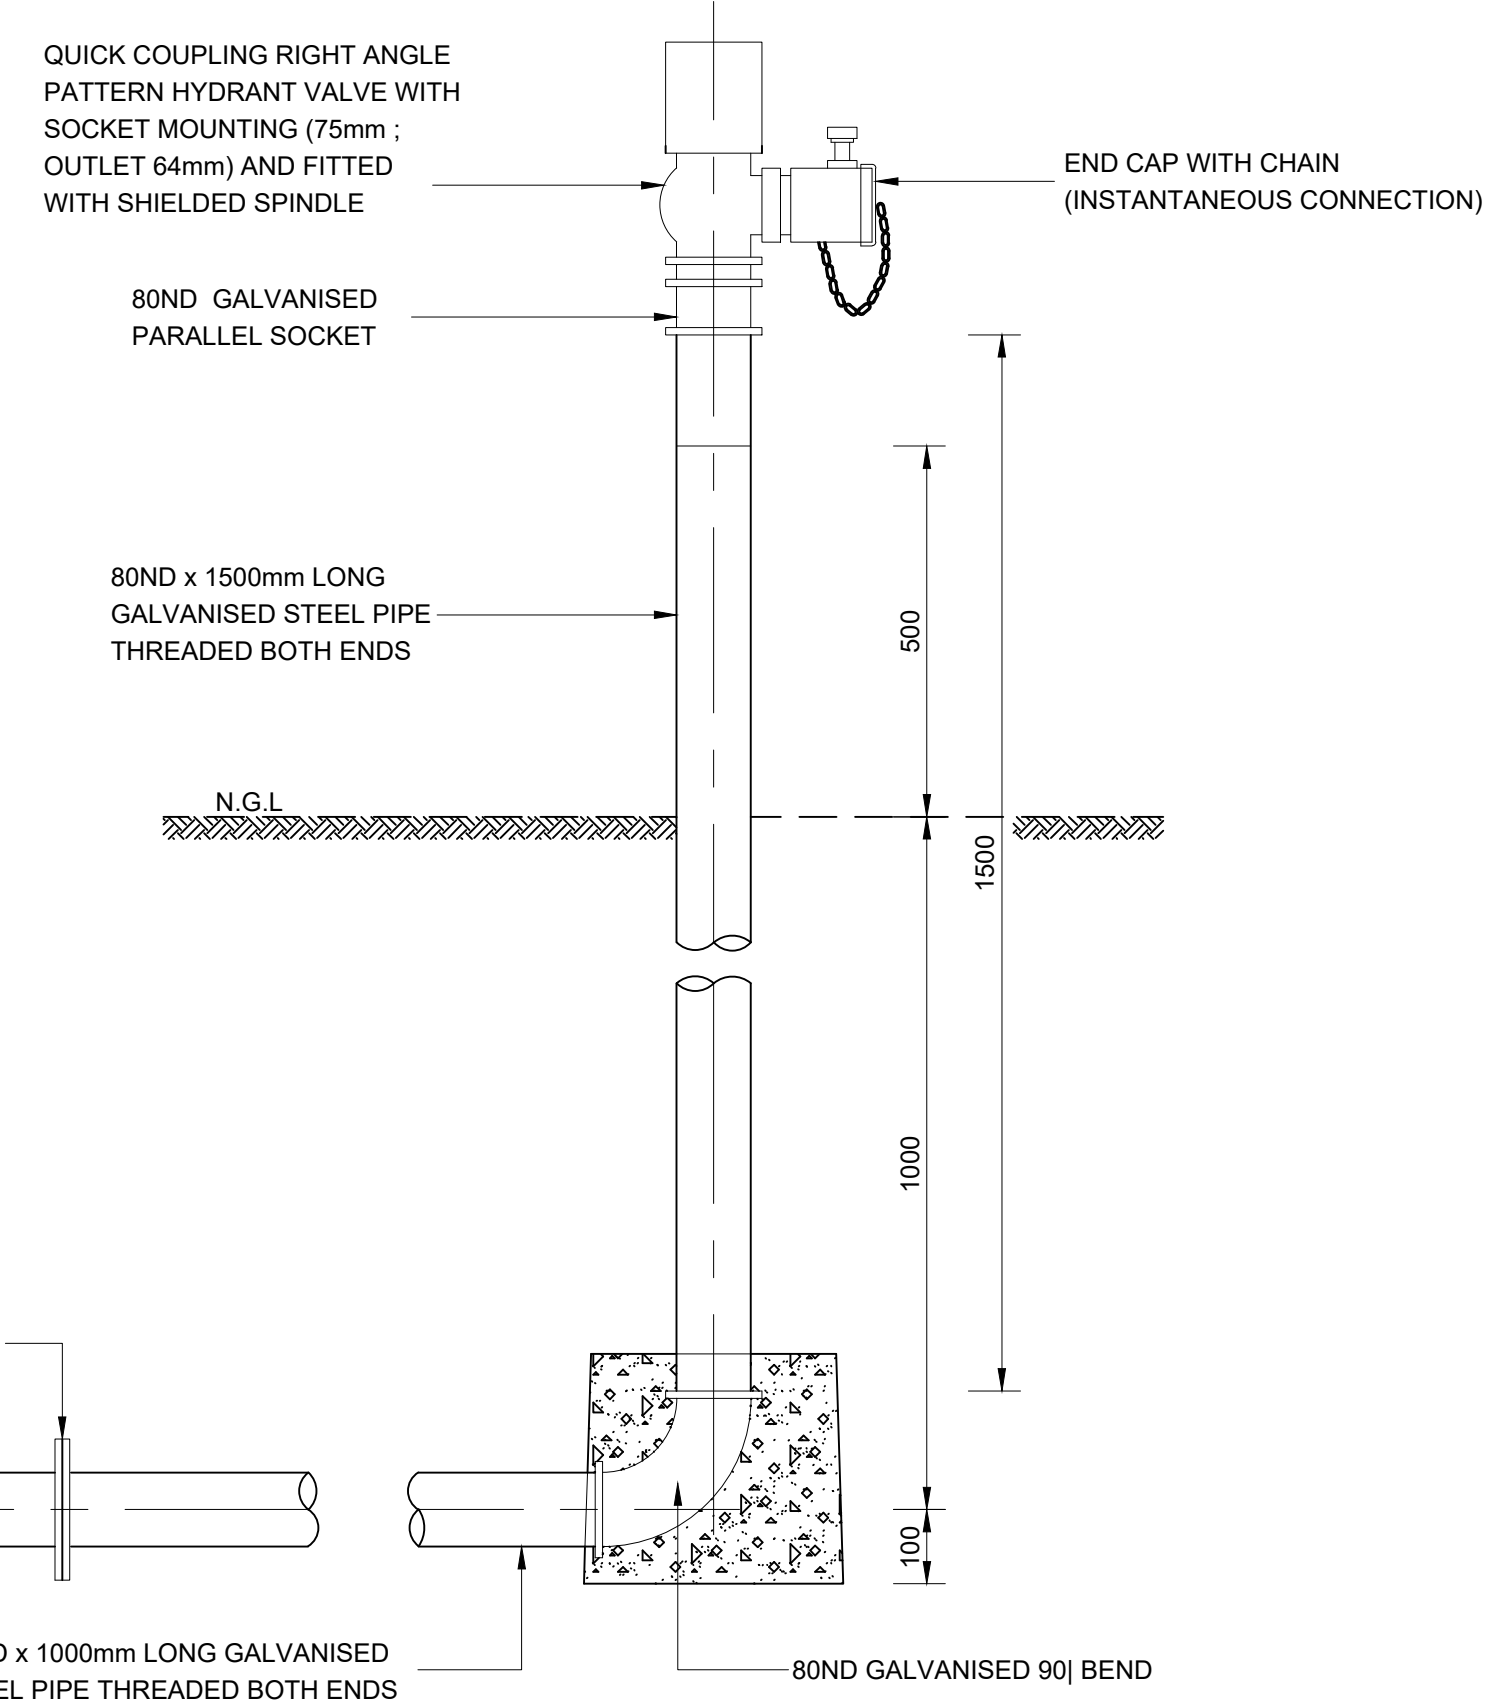




FIRE HYDRANT DETAIL

TYPE A

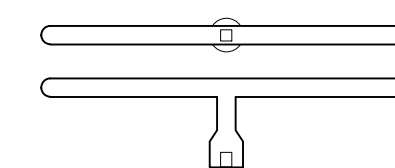

FIRE HYDRANT DETAIL

TYPE B

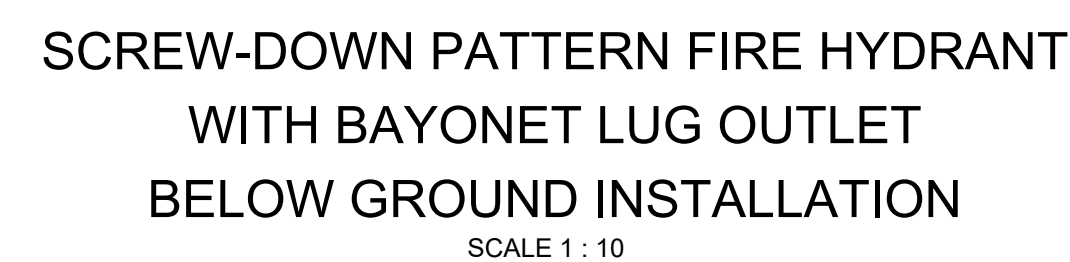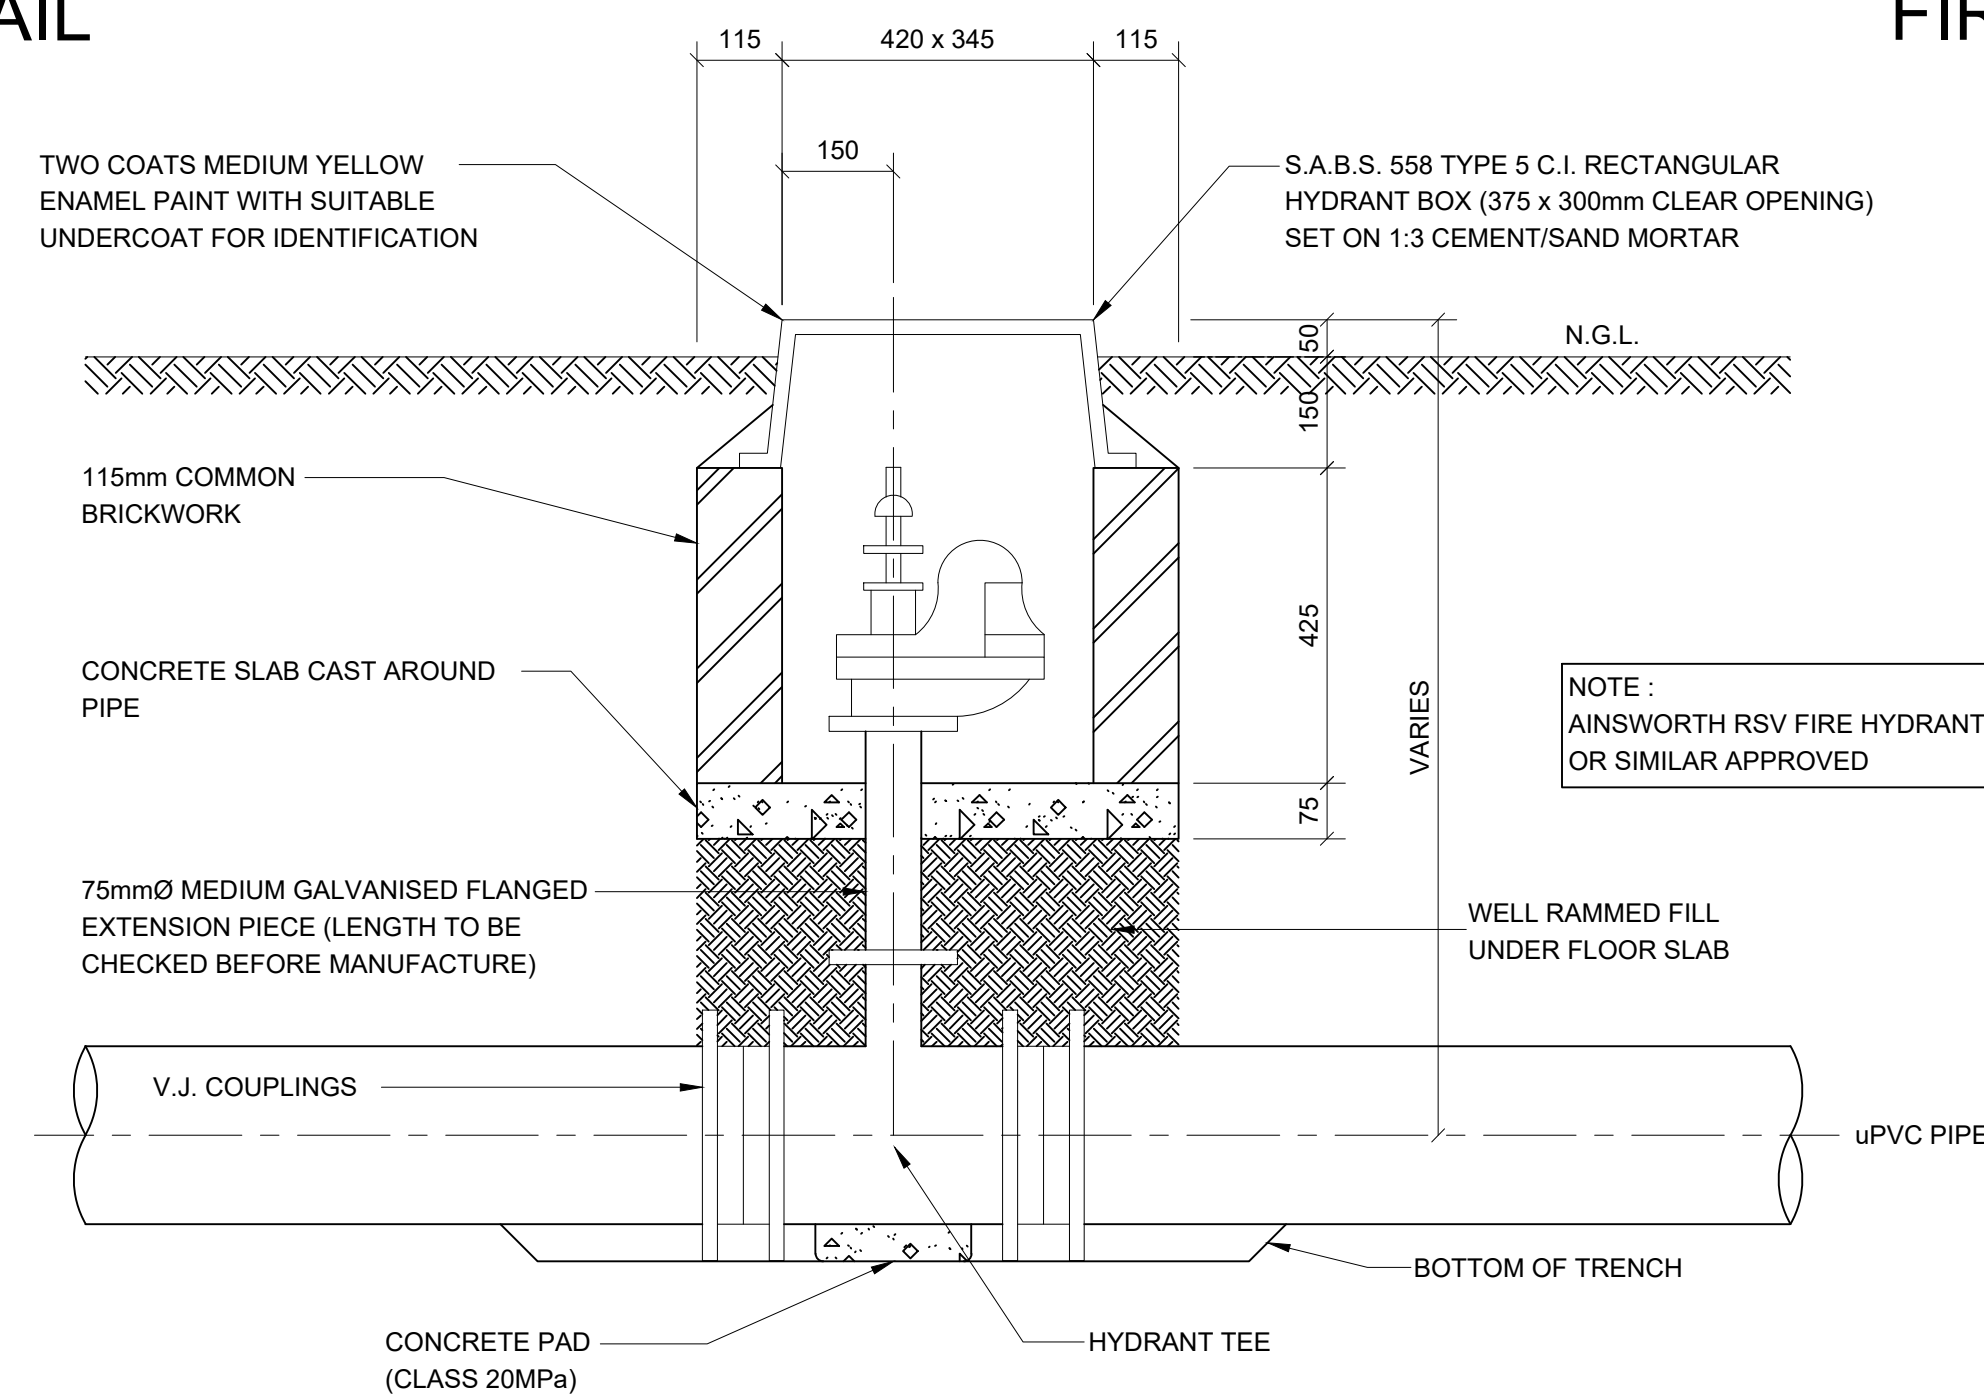

FIRE HYDRANT DETAIL

TYPE B

- NOTES:

1. HYDRANTS MUST BE LOCATED IN COLLABORATION WITH THE CITY ELECTRICAL ENGINEERS DEPARTMENT SO THAT THEIR POSITIONS DO NOT COINCIDE WITH THOSE SELECTED FOR ELECTRICAL HOUSE CONNECTION BOXES.
2. ALL THREADED CONNECTIONS BELOW GROUND MUST BE TAPED WITH DENSOTAPE OR SIMILAR.
3. THE LETTER 'FH' IS TO BE FORMED IN THE CONCRETE KERB WITH YELLOW COLOR.

**ISSUED FOR
TENDER**

CLIENT

CLIENT:



Pvt Bag X5049,
Kimberly, 8301,
South Africa

IK Nkoane Education House
156 Barkly Road
Homestead, Kimberly
8301

00	26-05-2026	LM	ISSUED FOR TENDER					N.Z	W.K
REV	DATE	BY	DESCRIPTION					CHK	APO

DRAWING STATUS:

DETAILED DESIGN



**10 MORRIS STREET WEST
WOODMEAD, SANDTON, 2191, JOHANNESBURG**
www.kairosengineers.co.za

Tel: 010 824 00060

CLIENT:

HOERSKOOL ADAMANTIA HIGH SCHOOL

ARCHITECT:

o PrArch 48791029

PROJECT:

PROJECT: Rehabilitation and Construction of Additional Block Classrooms at Hoerskool Adamantia High School, in Kimberly Northern Cape

TITLE:

WATER FIRE HYDRANT DETAILS

STAND/ERF No.: ERF ...

SCALE @ A1:	CHECKED:	APPROVED:
1:50	N.Z	W.K
DRAWN:	DESIGNED:	DATE:
L.M	W.K	26/05/2028
PROJECT No:	DRAWING No:	REV:
K250022	K250022-CIV-004	00