



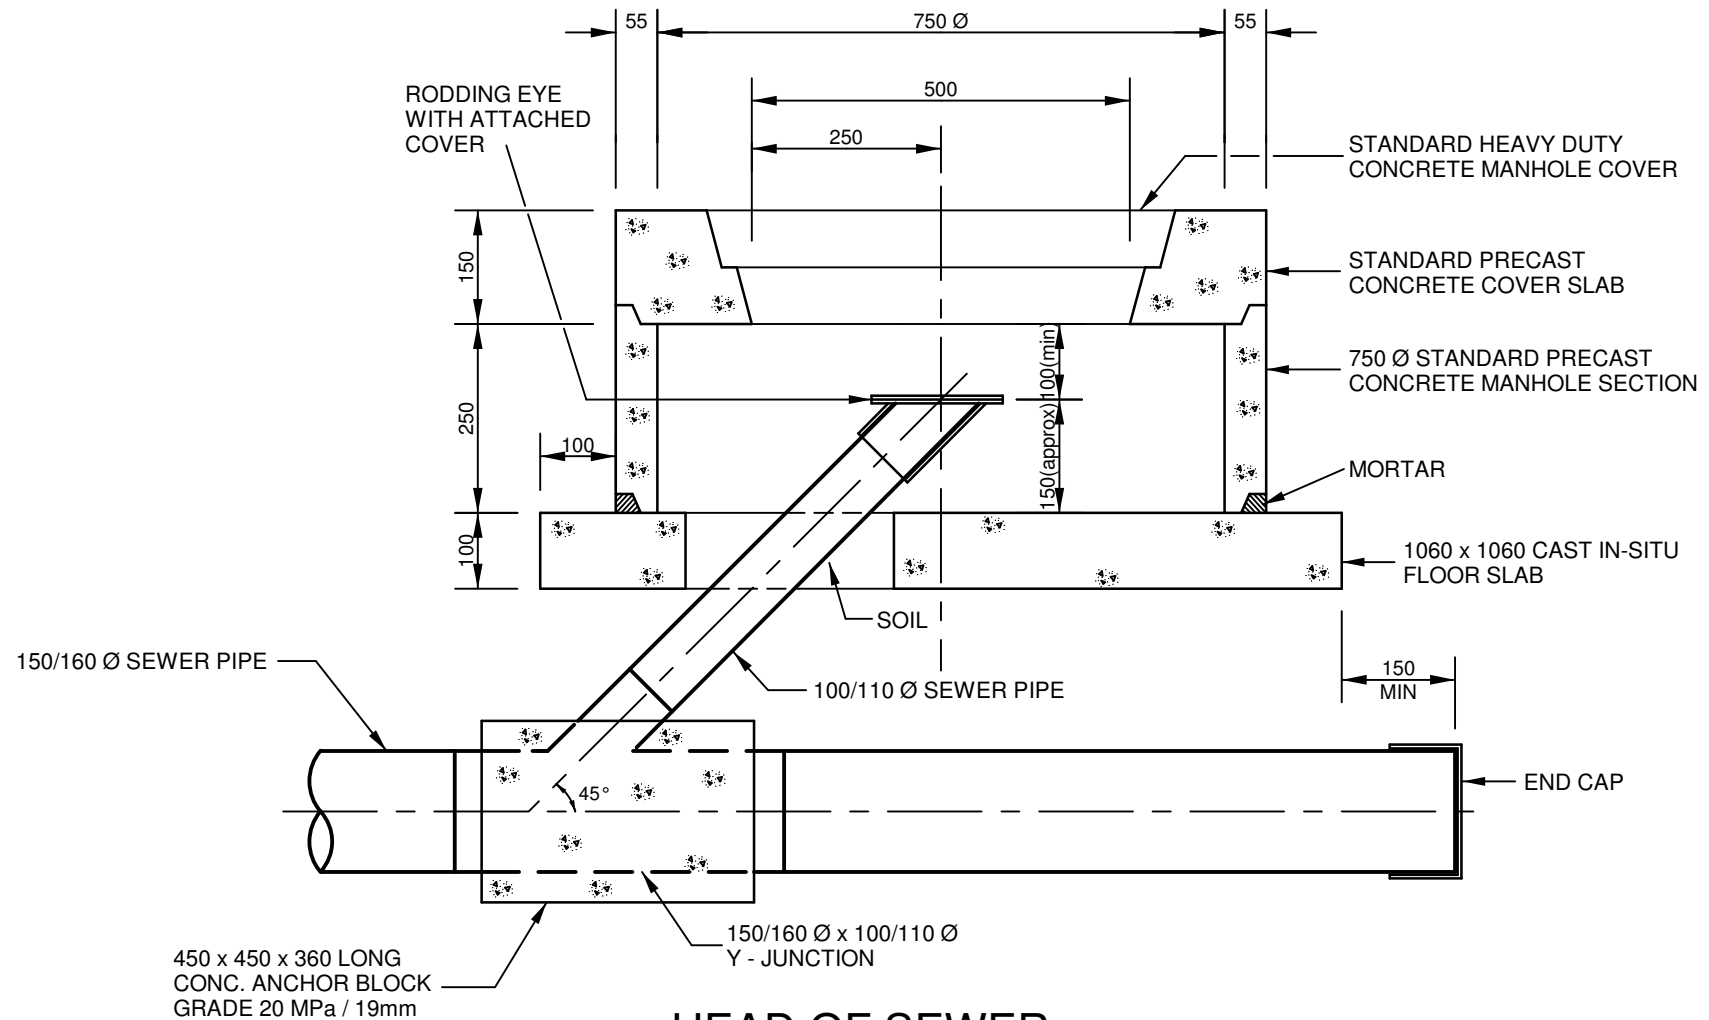

HEAD OF SEWER

SCALE : 1:10

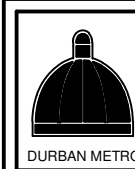

DURBAN METRO
DEPARTMENT OF
WASTEWATER
MANAGEMENT

Drg. Title:

STANDARD DRAWING :
HEAD OF SEWER :
ALTERN. 1 :
PRECAST CONC. MANHOLE

Scales : AS SHOWN

Drawn : K.S. Naidoo Date : 11.05.99

Designed : A.T.P. West Date : 11.05.99

Checked:

Manager:

Director Waste Water Management

Drg. No.	SR 15/98	Sheet	Rev.
----------	----------	-------	------

DURBAN METRO WATER SERVICES