
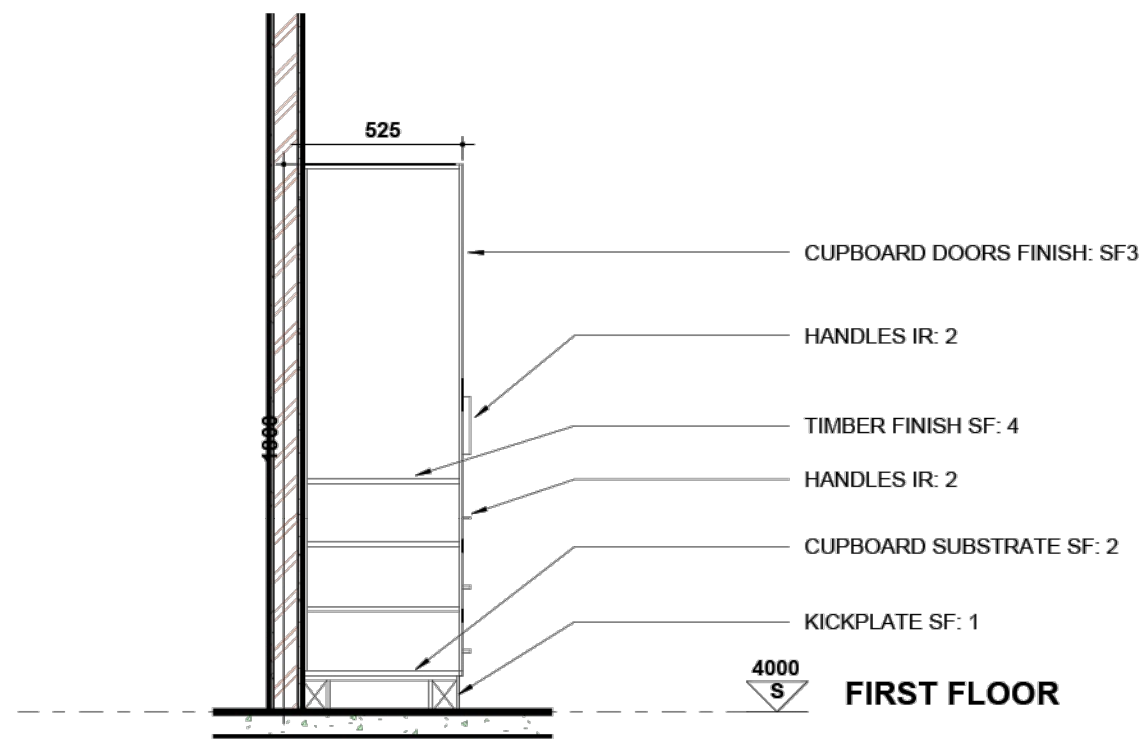
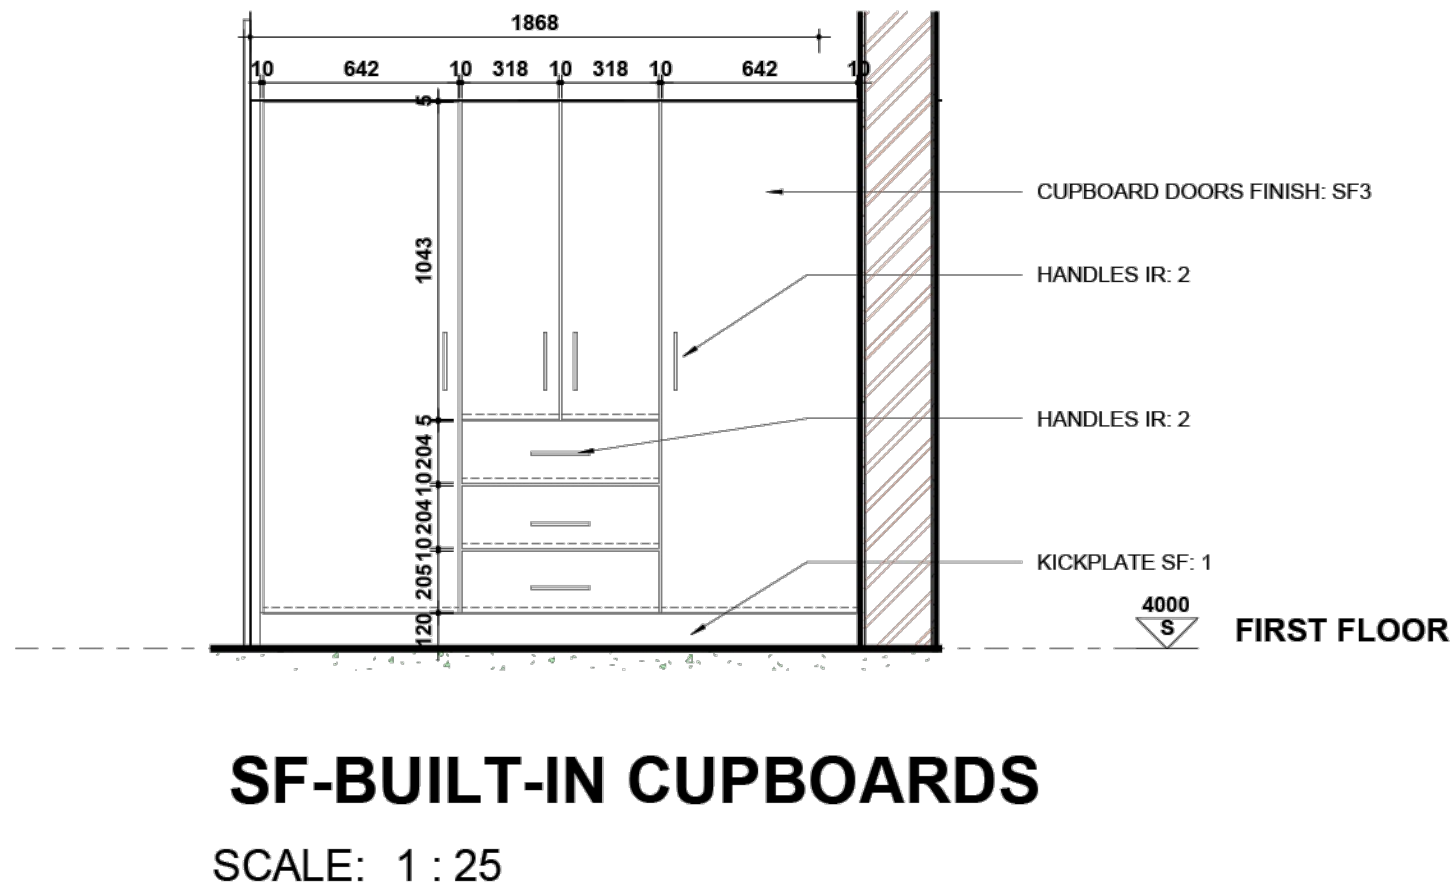
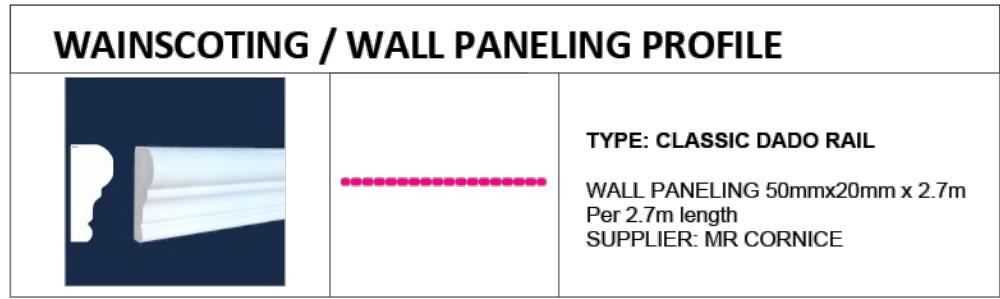
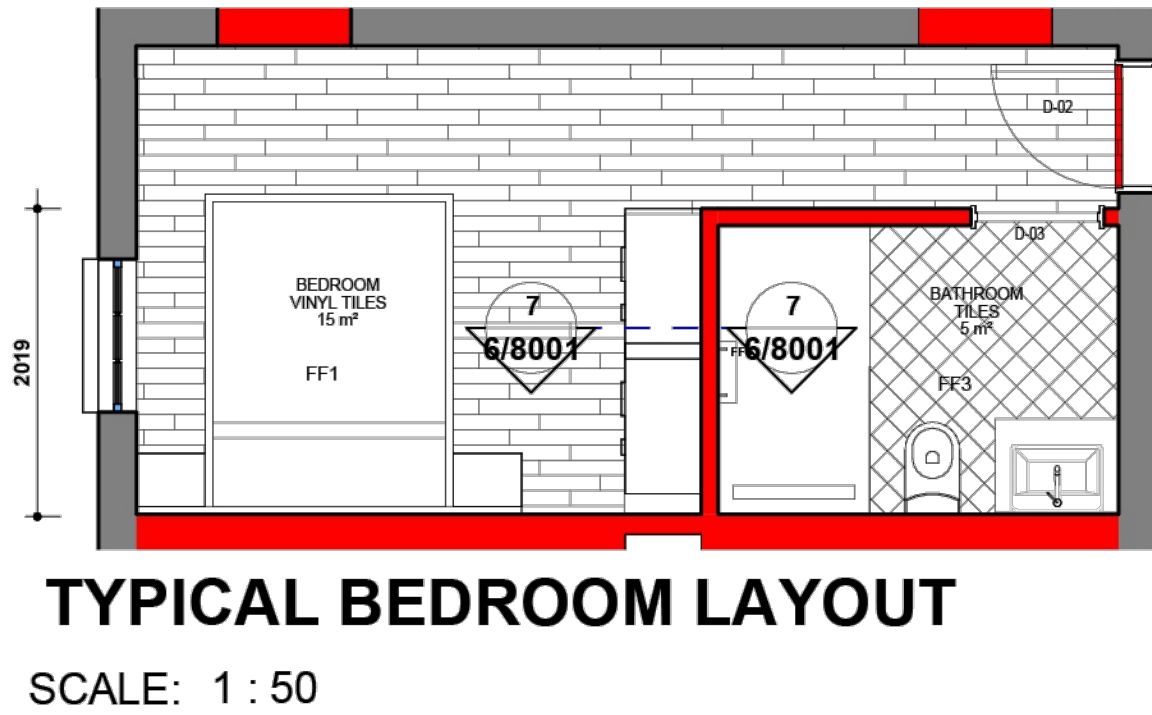
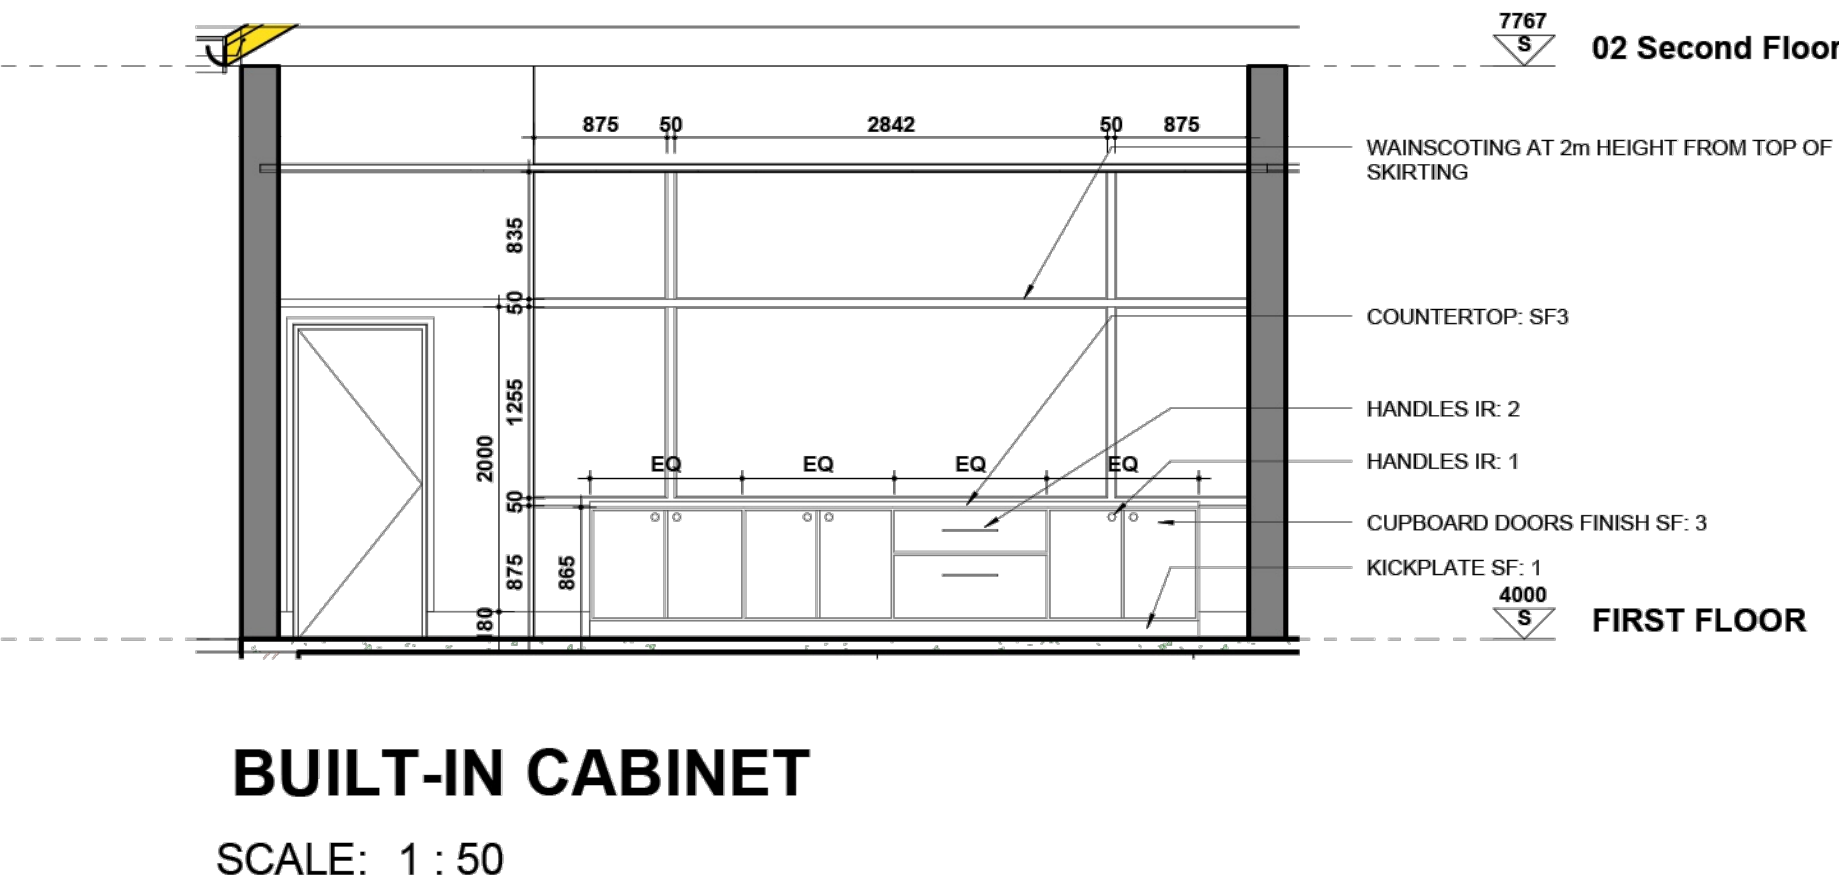
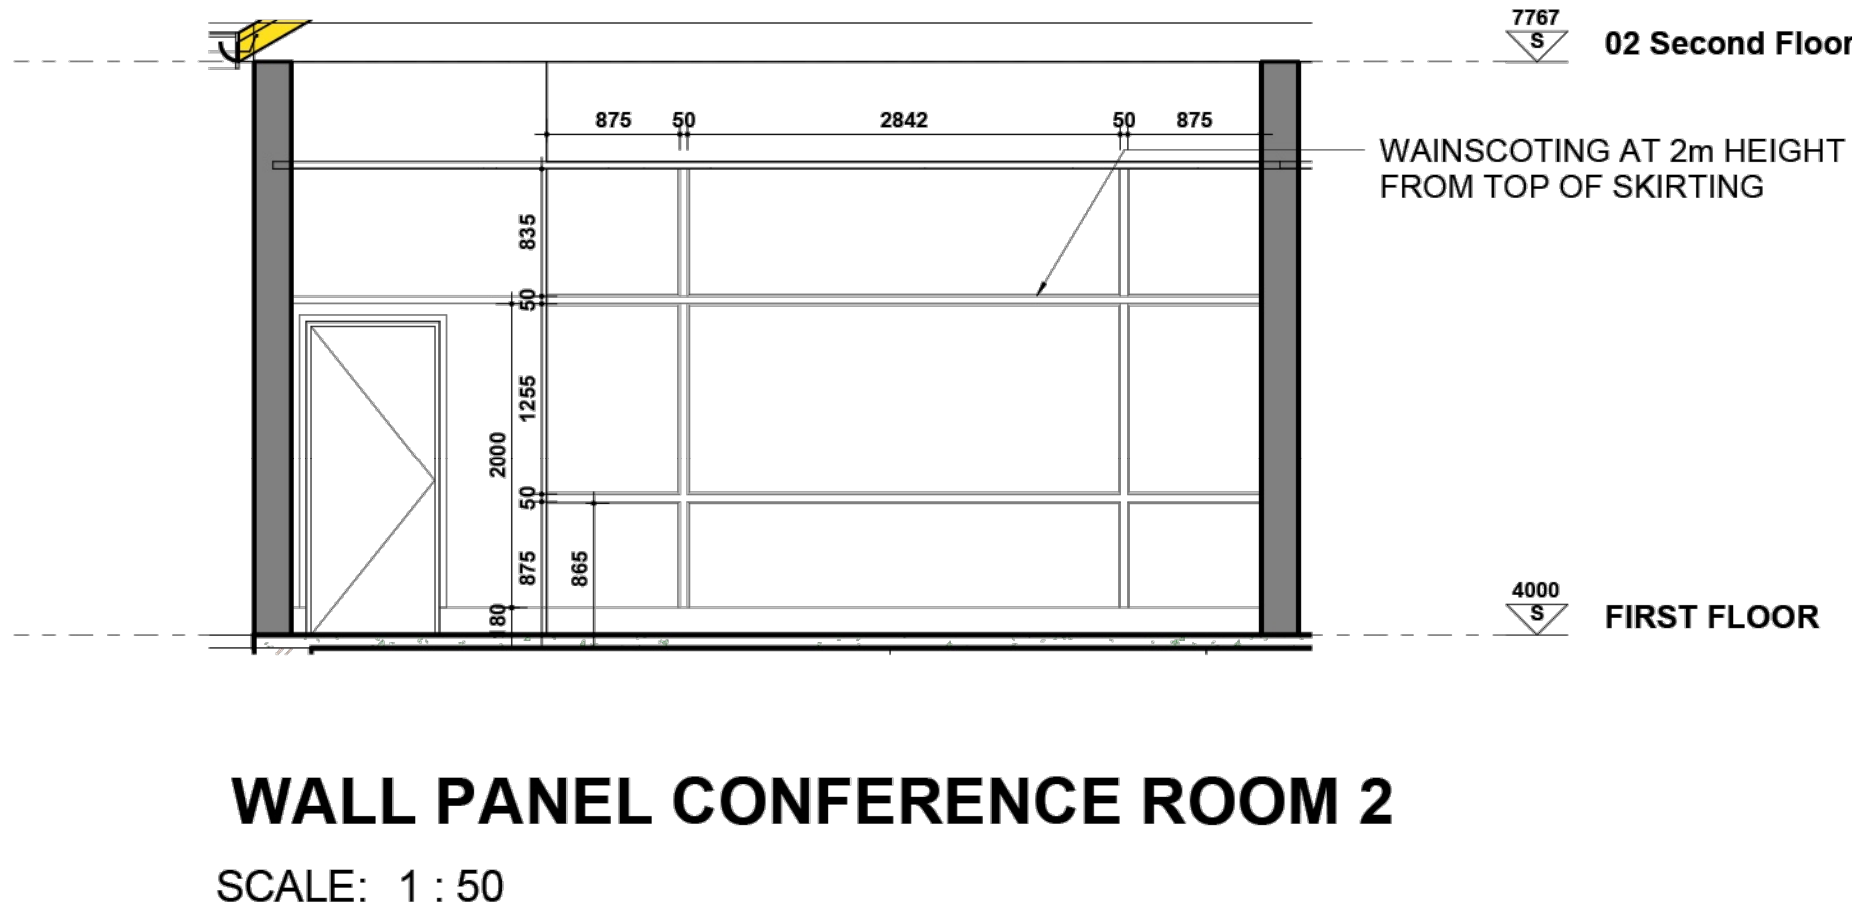
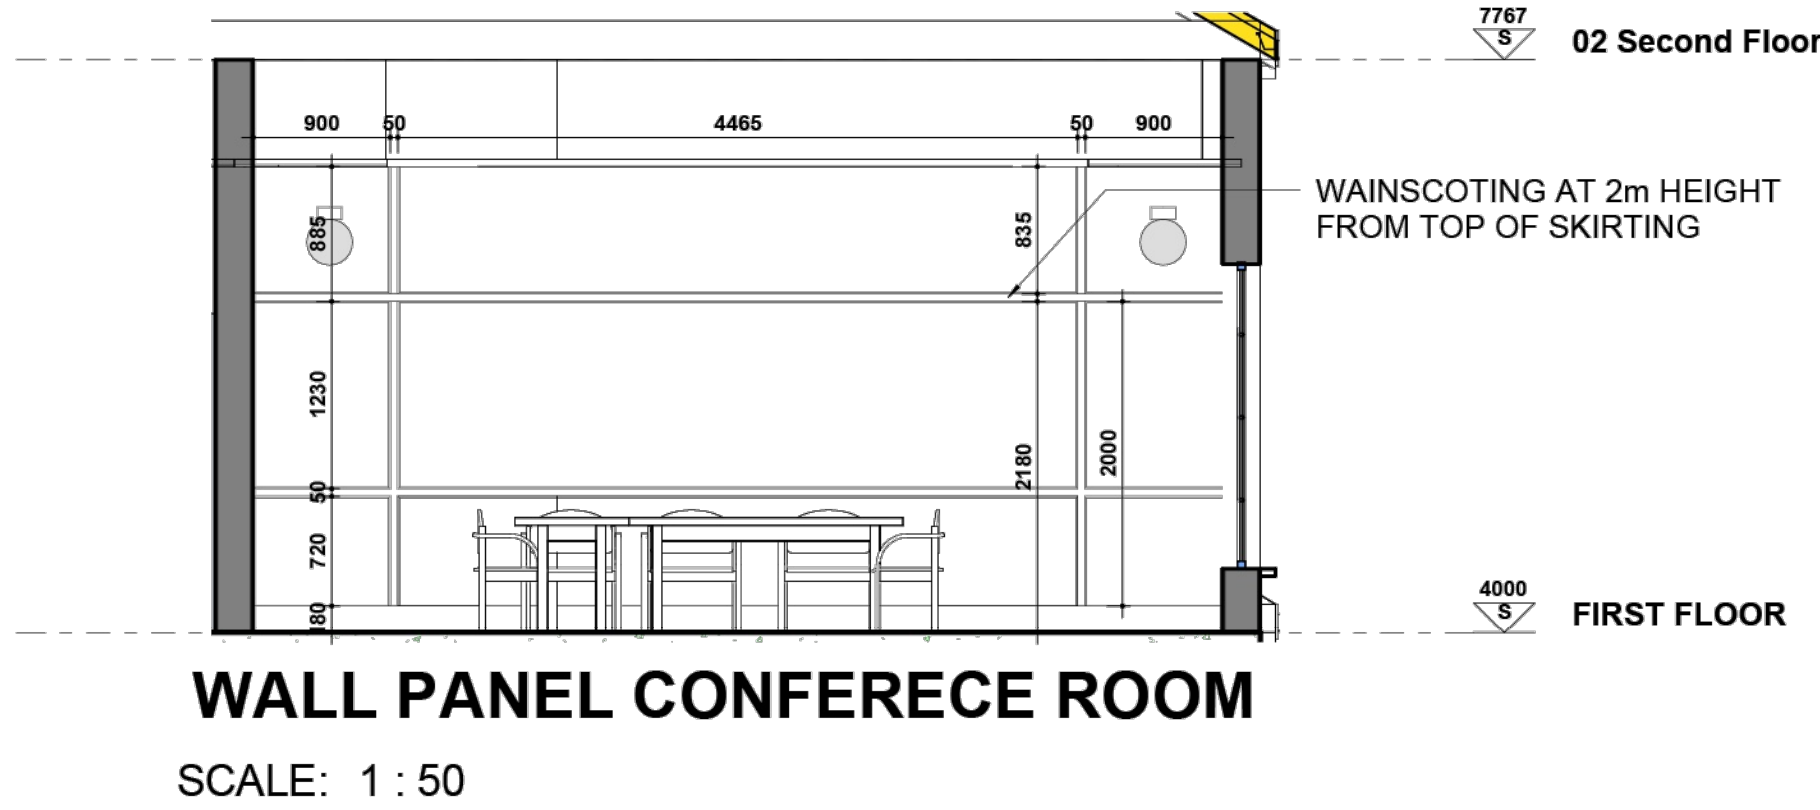
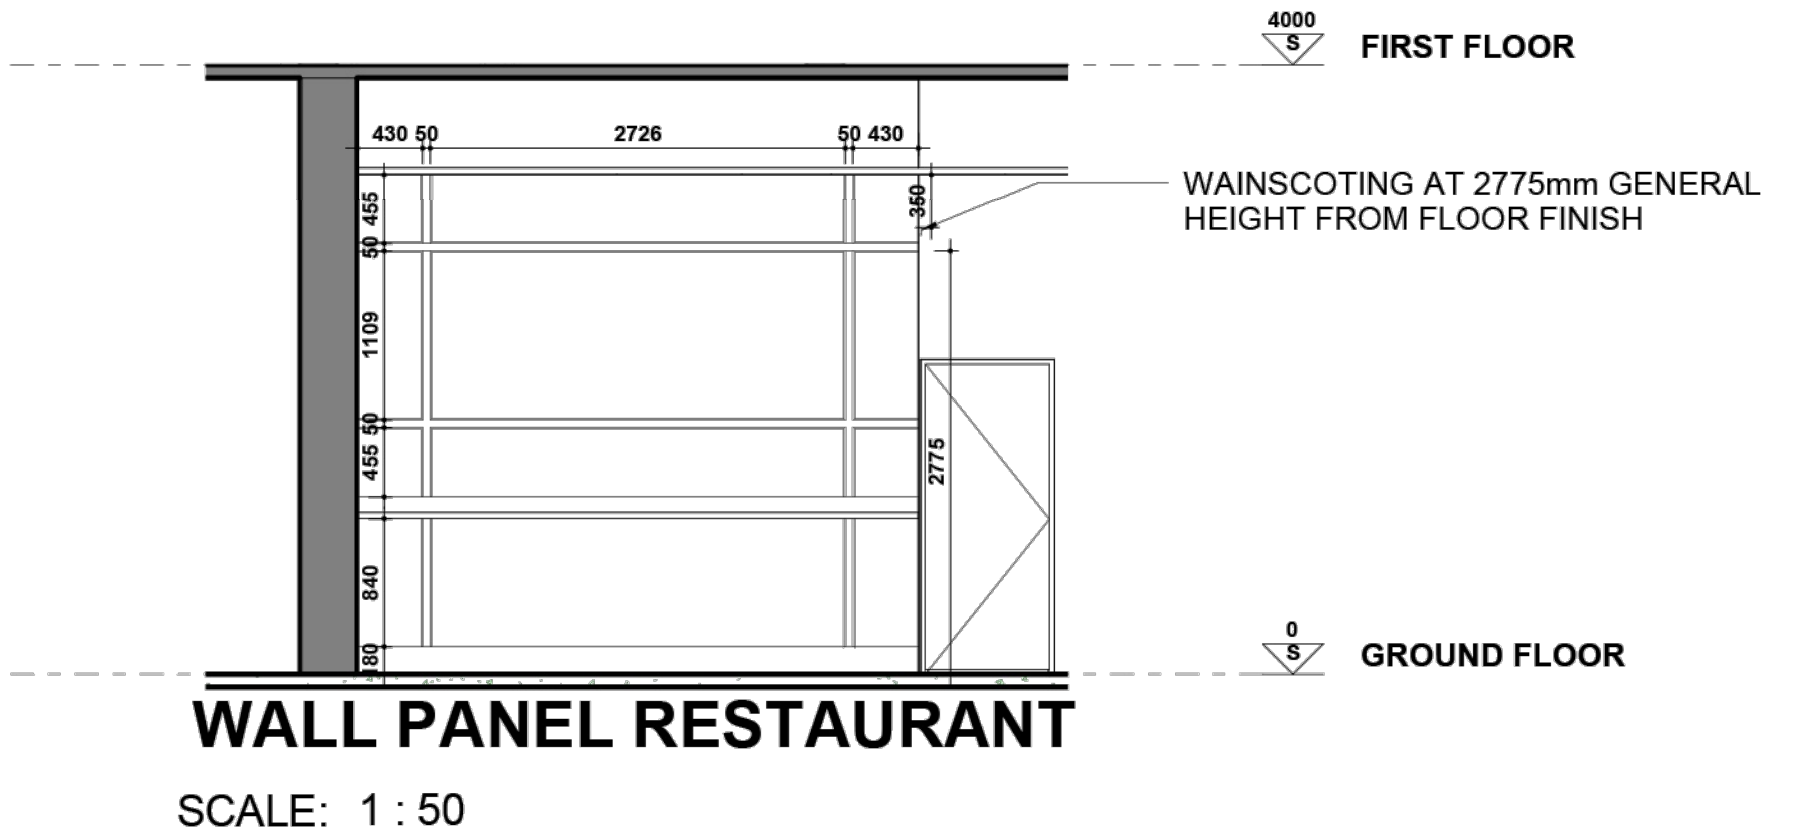


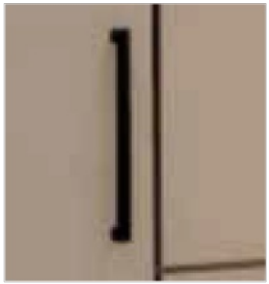

SHOPFITTING LEGEND	
CODE	SPECIFICATION
SF1	KICKPLATE BLACK UPVC SEAL BETWEEN FLOOR FINISH AND BOTTOM EDGE OF SKIRTING
SF2	CUPBOARD SUBSTRATE 16mm E1 MDF FINISH: MELAMINE COLOUR: WHITE EDGES: SATIN EDGE STRIP TO MATCH CARCASS FINISH
SF3	CUPBOARD DOORS - SHELIVING 16mm E1 MDF FINISH: MELAWOOD COLOUR: FOLKSTONE GREY EDGES: SATIN EDGE TO MATCH CARCASS FINISH AS PER SHOPFITTER SPECIFICATION
SF4	TIMBER FINISH 16mm MDF FINISH: MELAWOOD COLOUR: KIRKWALL HEIGHT: SPECIFIED ON DRAWINGS *SAMPLE TO BE APPROVED BY INTERIOR ARCHITECT
NOTE: COMPLY WITH THE ARCHITECTURAL CONTRACT SPECIFICATION FOR ALL WORKS SEE SECTION [TYPE APPLICABLE SECTION] AND SHOPFITTING ELEMENTS	

JOINERY IRONMONGERY LEGEND		
CODE	SPECIFICATION	LOOK & FEEL
IR 1	ROUND HANDLE COLOUR: BLACK	
IR 2	T-BAR HANDLE COLOUR: BLACK	
NOTE: CUPBOARD DOORS AND DRAWERS TO HAVE SOFT CLOSING HINGES AND DRAWER RUNNERS.		

DRAWING AMENDMENTS			
No.	Amendment	Date	Appr.
0	FOR APPROVAL	JULY 2026	TR

Designed L WELGEMOED	Date JULY 2026
Checked T RAPHALALANI	Date JULY 2026
Drawn L WELGEMOED	Date JULY 2026
Client appr.	Date

Consultant	
CIVIL ENGINEERS HYDROGEOLOGISTS & PROJECT MANAGERS	
 (015) 295 2023 FAX : (015) 295 2024 10A HANS VAN RENSBURG POLOKWANE 0699	

Client Name :	
---------------	---

Contract No.

Proj Name :
IKHALA TVET COLLEGE

Drawing Title
SHOPFIT WALL PANELS AND BUILT IN CUPBOARDS

Proj Number	Drawing No.
	6/8001

Scale	Rev No.
1:100	0