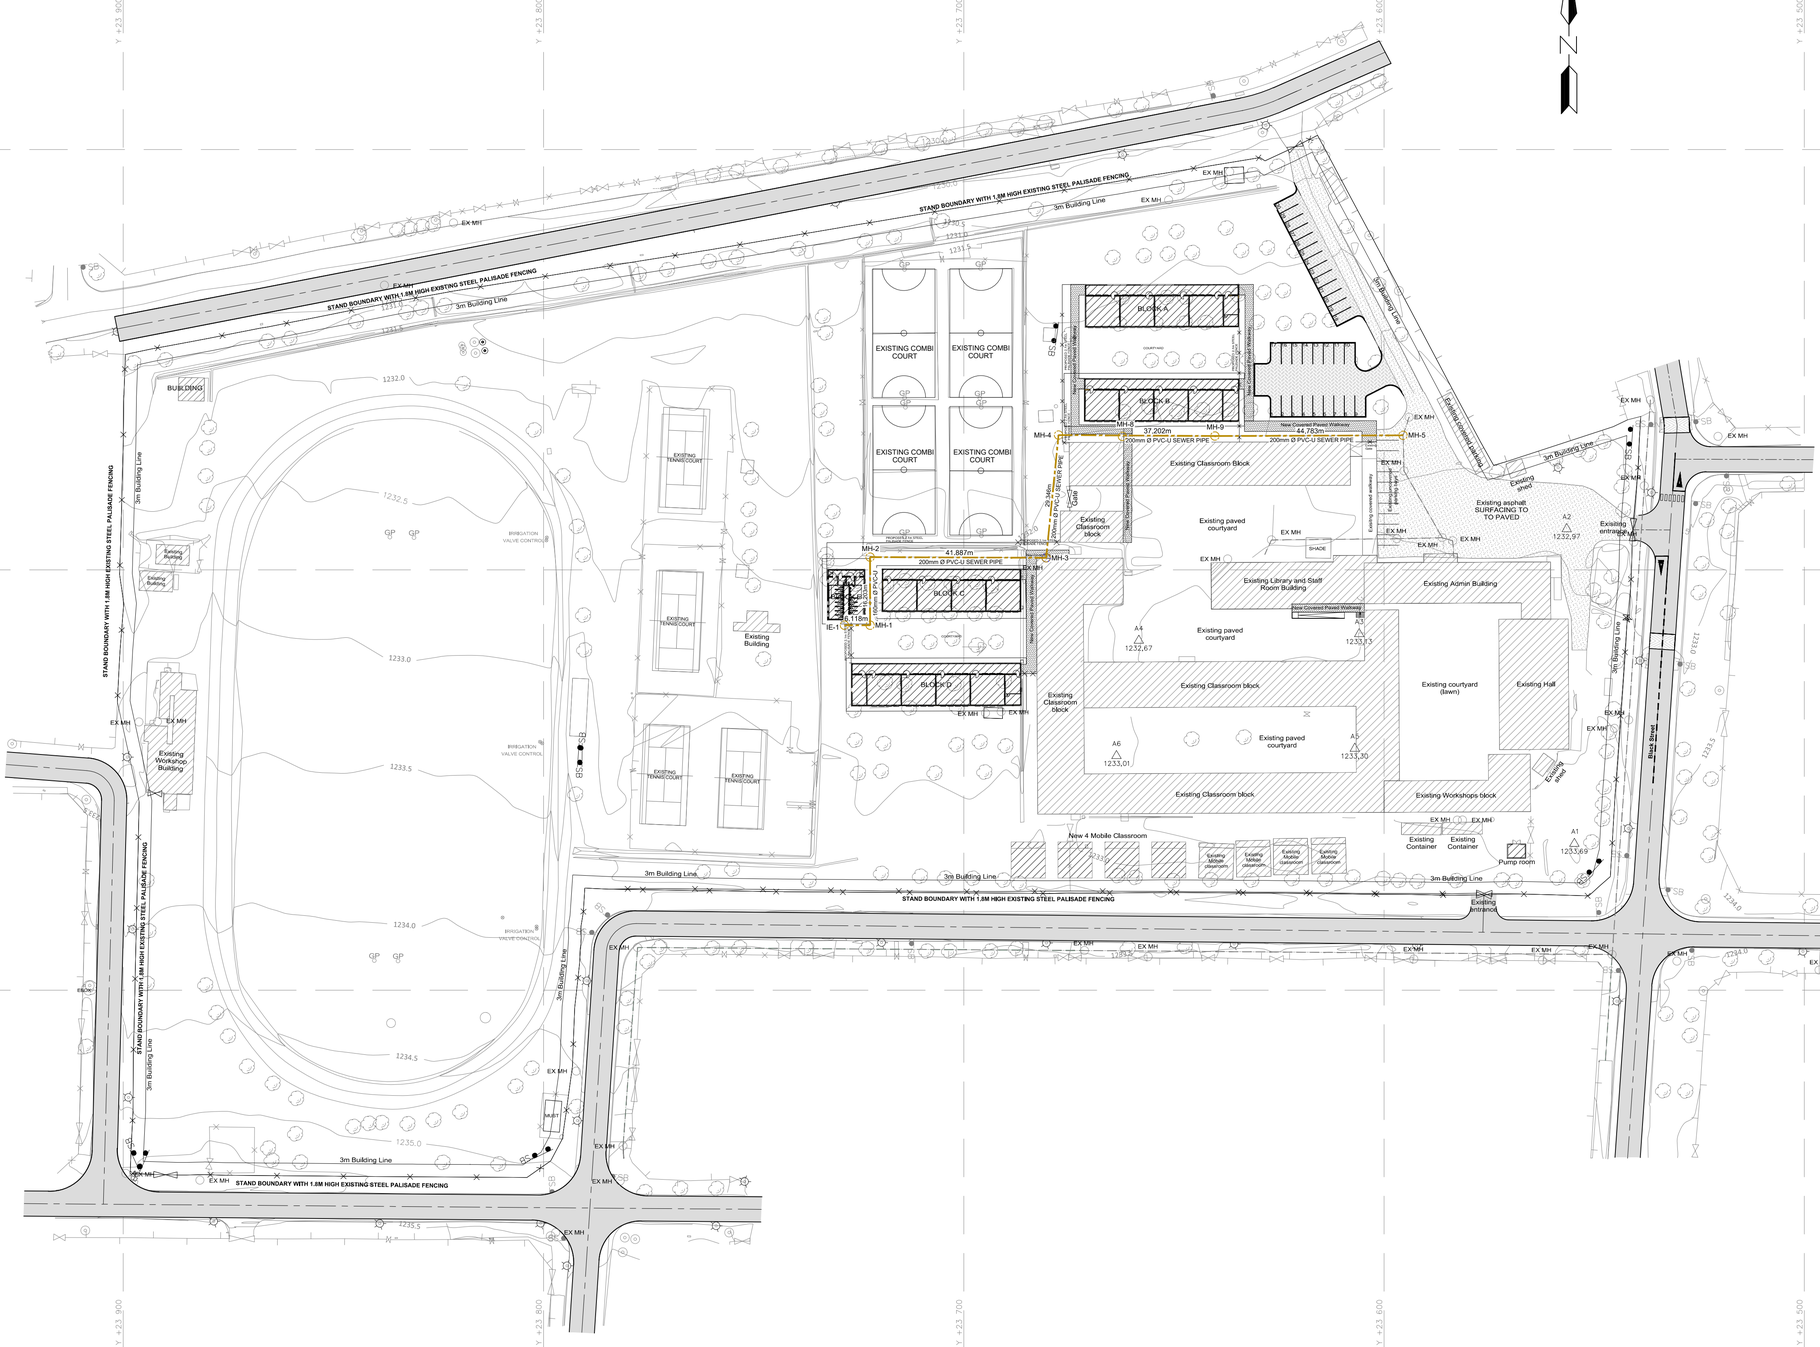

SEWER LAYOUT PLAN
1:1000

ISSUED FOR DETAILED DESIGN

CURRENT DRAWING ISSUED TO:
CLIENT

CLIENT:
Northern Cape Department of Education

Pvt Bag X5049,
Kimberly, 8301,
South Africa

IK Nkoane Education House
156 Barkly Road
Homestead, Kimberly
8301

REV	DATE	BY	DESCRIPTION	CHK	APD
00	26-05-2026	L.M	ISSUED FOR DETAILED DESIGN REVIEW	N.Z	W.K

DRAWING STATUS:
DETAILED DESIGN

Kairos engineers & infrastructure developers
10 MORRIS STREET WEST
WOODMEAD, SANDTON, 2191, JOHANNESBURG
www.kairosengineers.co.za
Tel: 010 824 00060

CLIENT:
HOERSKOOL ADAMANTIA HIGH SCHOOL

ARCHITECT:
R.Kakono PrArch 48791029

PROJECT:
PROJECT: Rehabilitation and Construction of Additional Block Classrooms at Hoerskool Adamantia High School, in Kimberly Northern Cape

TITLE:
ROAD LAYOUT PLAN
SHEET 1 OF 2

STAND/ERF No.: ERF ...

SCALE @ A1:	CHECKED:	APPROVED:
1:50	N.Z	W.K
DRAWN:	DESIGNED:	DATE:
L.M	W.K	26/05/2026

PROJECT No:	DRAWING No:	REV:
K250022	K250022-CIV-102	00

©KAIROS CONSULTING ENGINEERS