
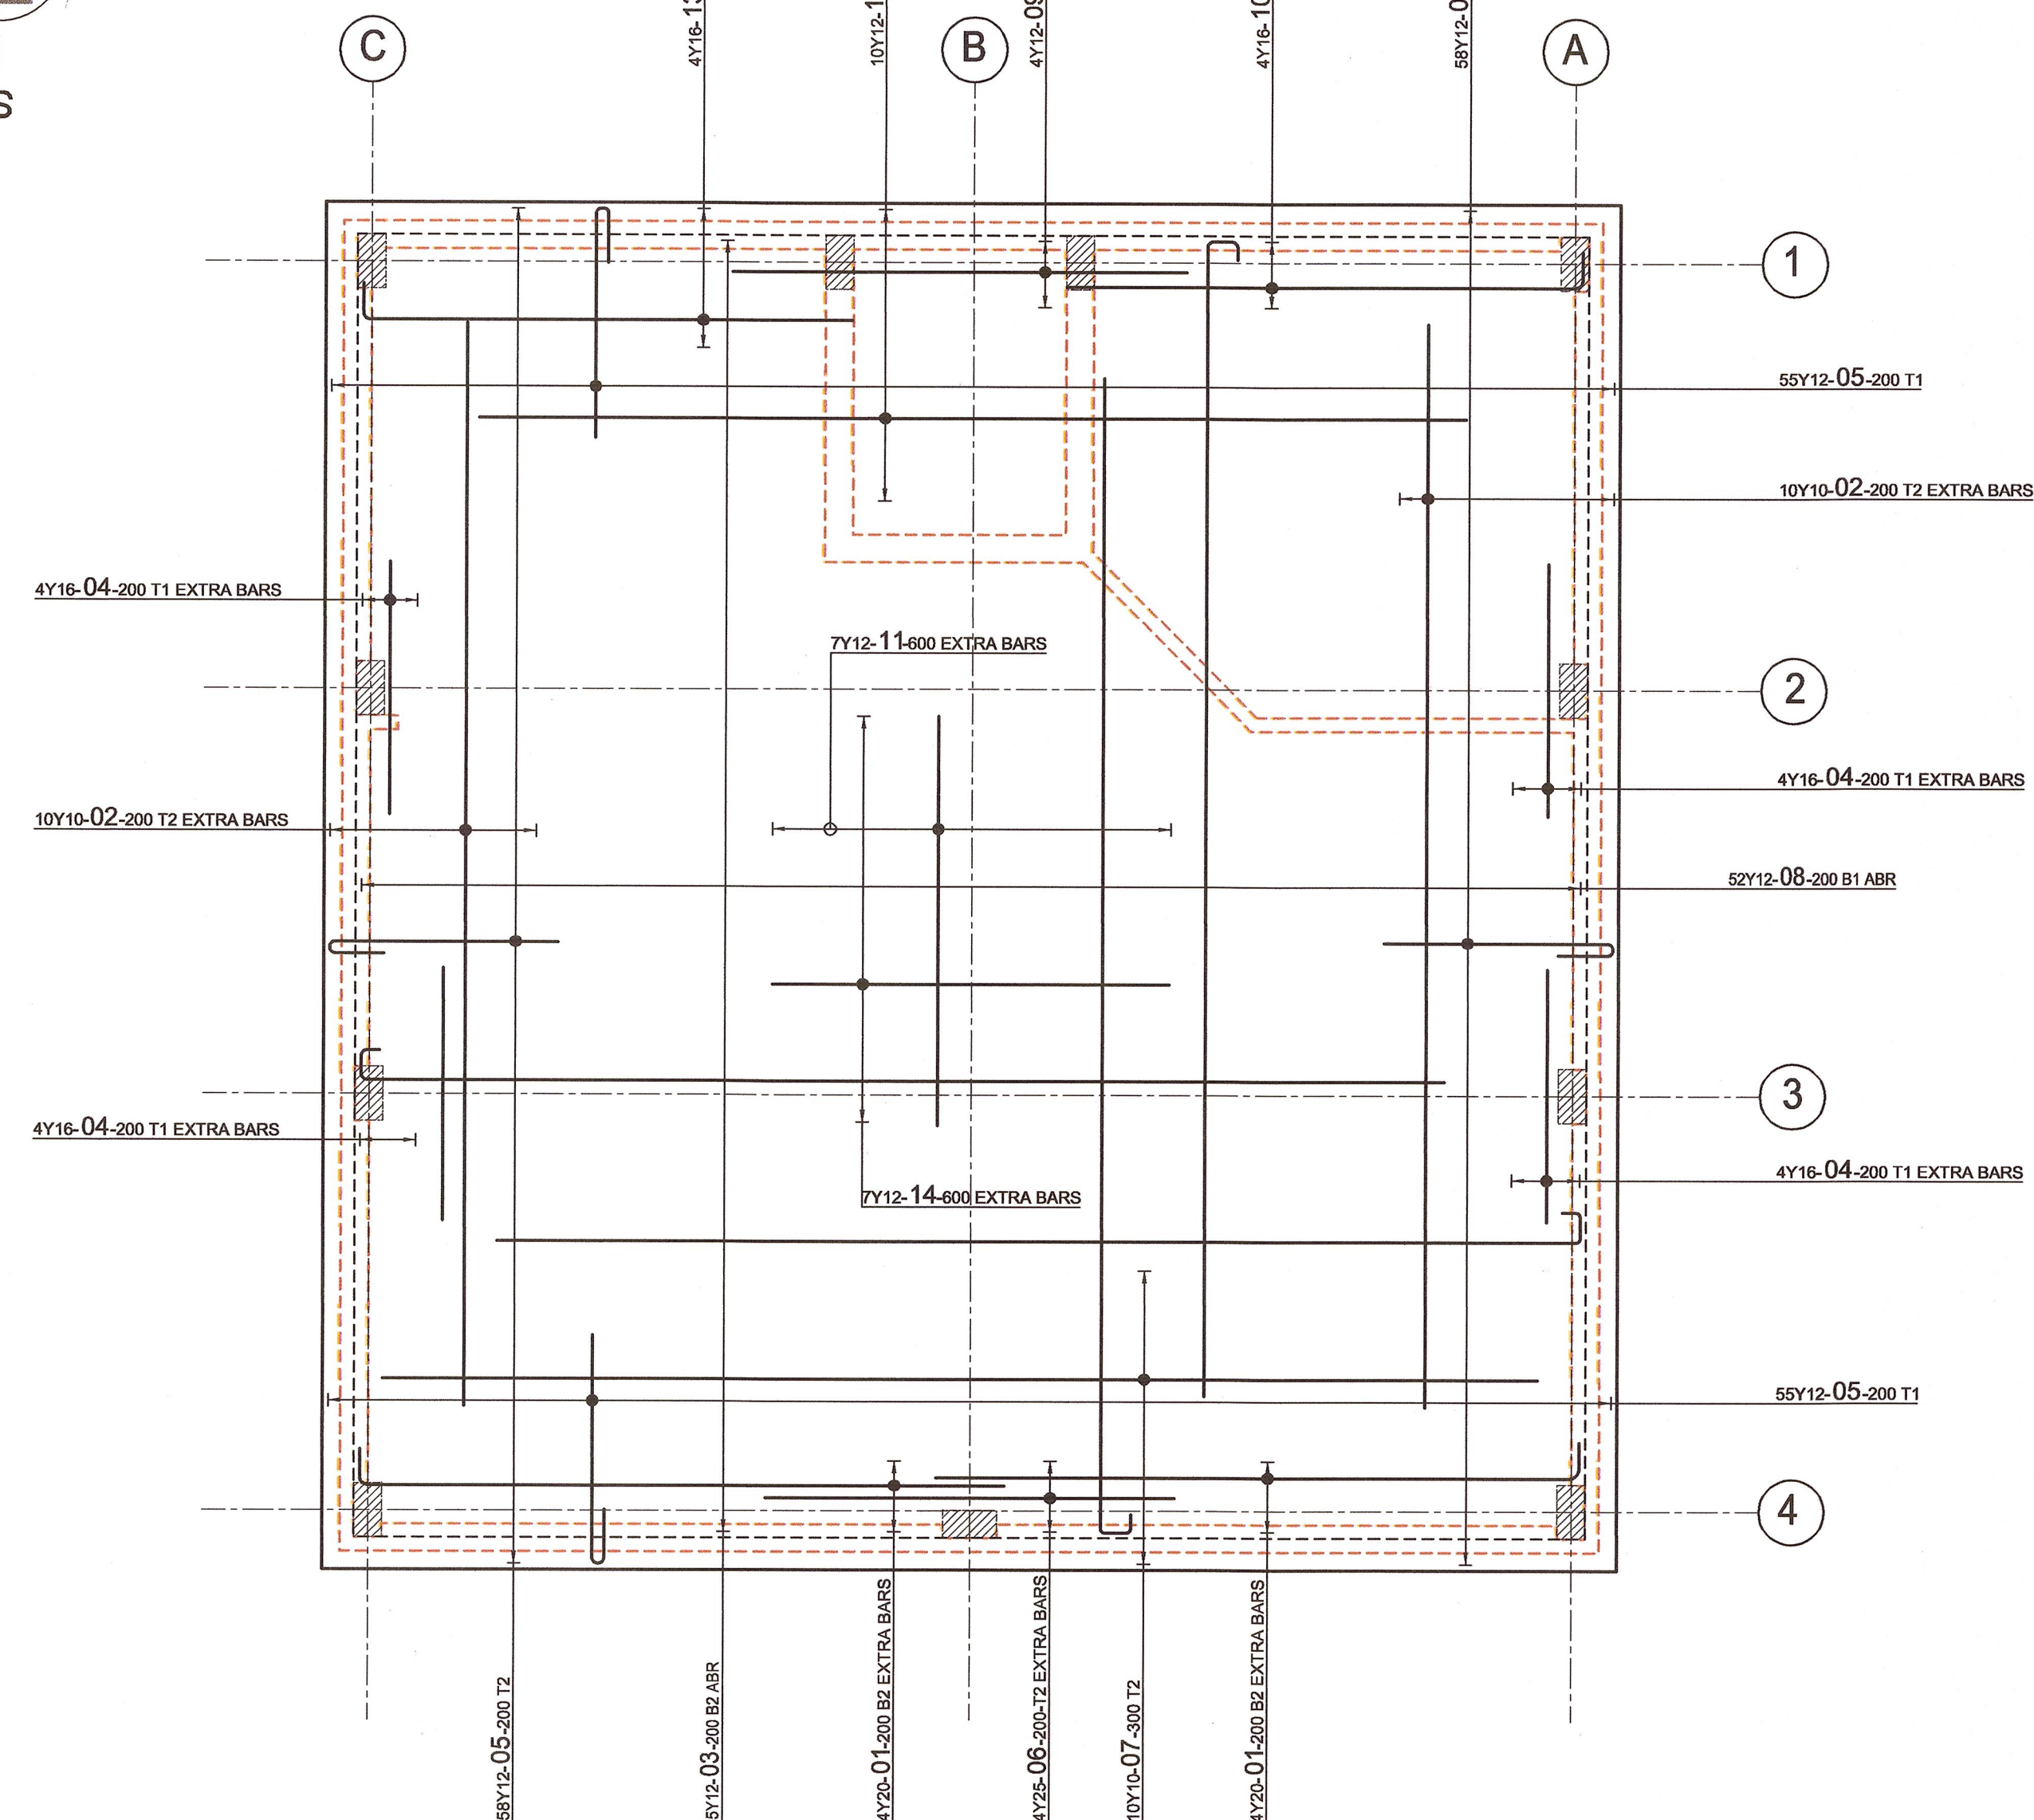
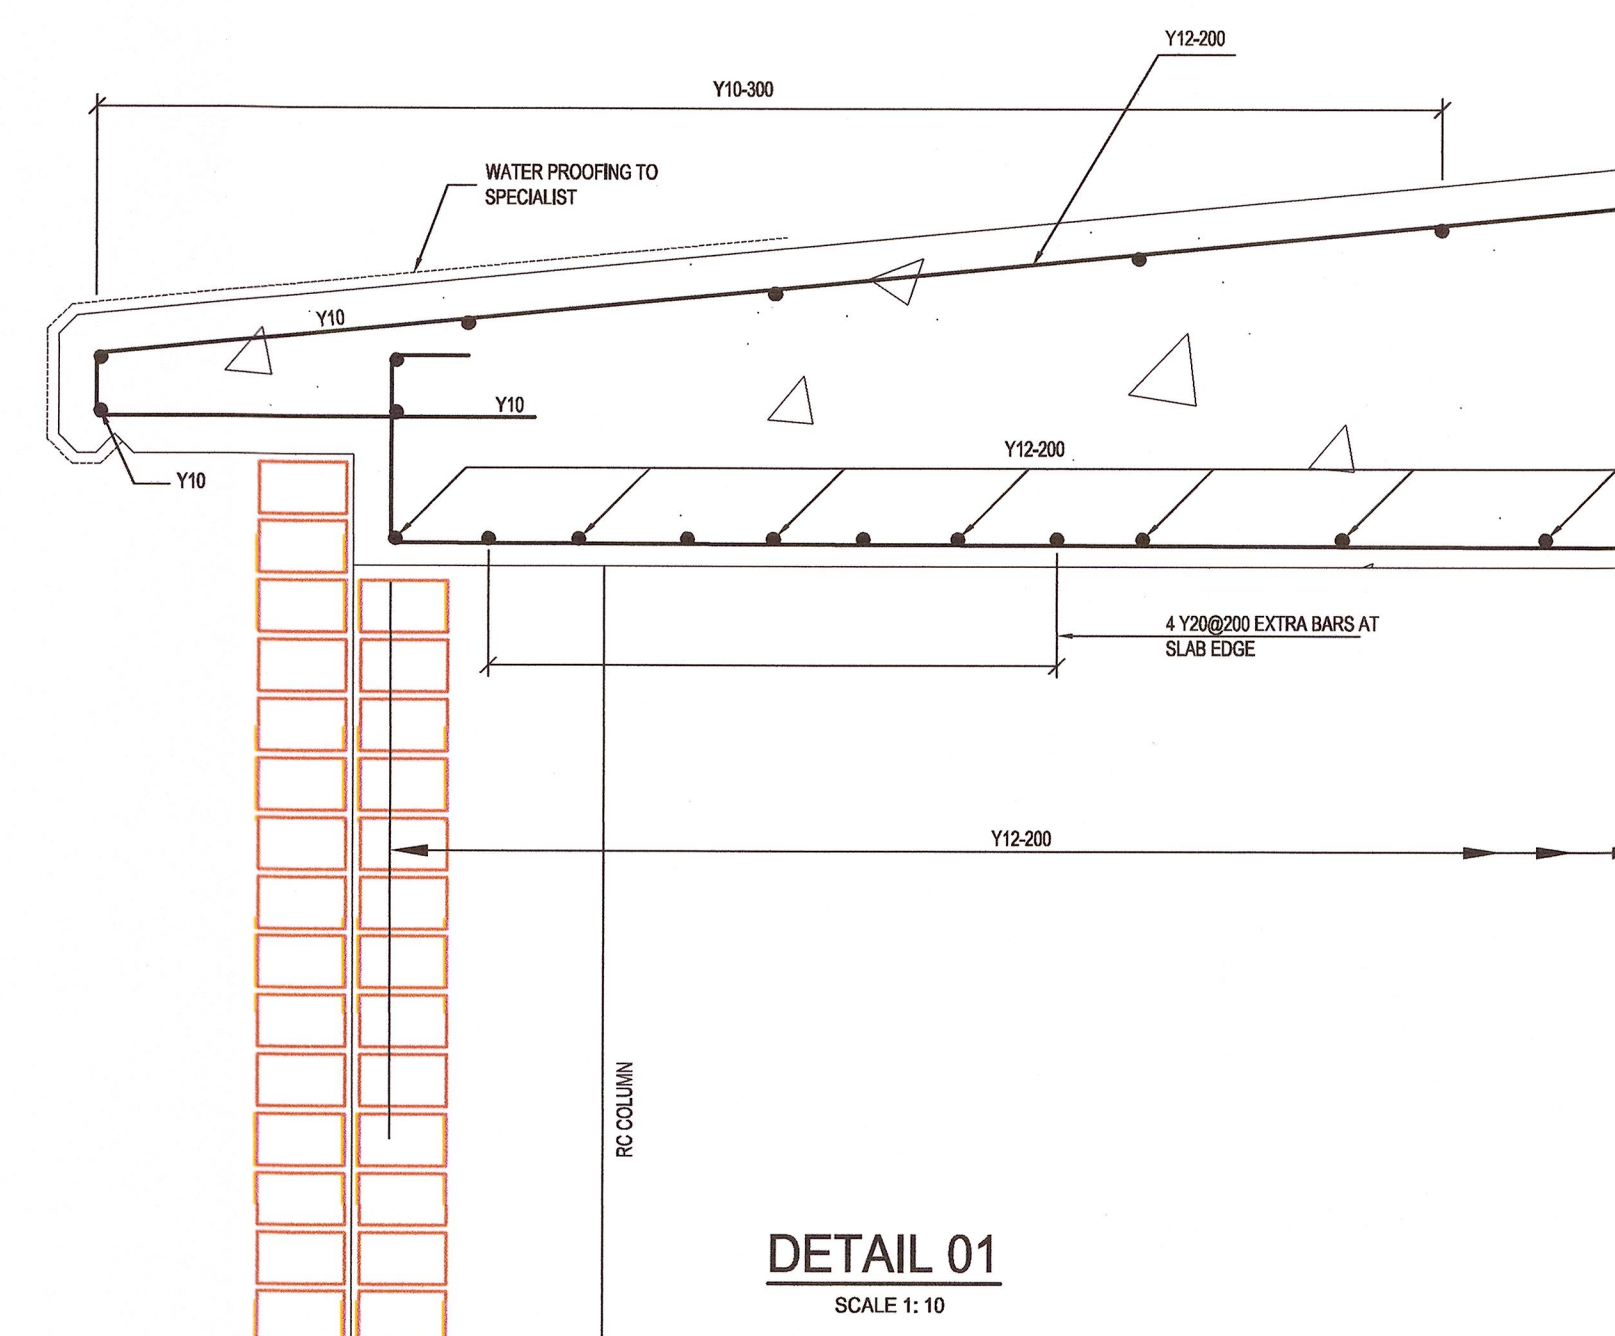


 

ROOF SLAB LAYOUT

REFERENCE DRG	DESCRIPTION	REV	DATE	REVISION				BY	PEER CHECK	CONCRETE STRENGTHS				APPROVAL			 SANSa Consulting Engineers and Project Managers (Pty) Ltd <i>Always working forward</i>	 LNW Consulting Engineers and Project Managers (Pty) Ltd <i>Always working forward</i>	DRAWN: P. MIYA		DISCIPLINE: STRUCTURAL		DRAWING SIZE		A
J238-02-22-02	CONCRETE LAYOUT	0	2015-01-29	ISSUED FOR CONSTRUCTION				P. MIYA	S DRY	MEMBER	CONCRETE CLASS	INTERNAL MIN COVER (mm)	EXPOSED MIN COVER (mm)	NAME	SIGNATURE	DATE			DESIGN: G. CAMERON	SANSa					
									FOUNDATIONS				PROJECT MANAGER			CHECKED: E. SMIT			HARTEBEESTHOEK						
									COLUMNS				ENGINEER			APPR: R. BAKKER			CORMORAN-HBX ANTENNA AND CONTROL ROOM						
									SLABS				ENGINEERING MAN			DATE: NOVEMBER 2015			ROOM						
													SR. ENGINEER			SCALE: AS SHOWN			ROOF SLAB REINFORCEMENT						
													REGISTRATION No	R. BAKKER	 9570034	10/12/2015	COPYRIGHT: THIS DRAWING IS THE PROPERTY OF LNW CONSULTING ENGINEERS AND IS NOT TO BE COPIED OR USED WHOLLY OR IN PART WITHOUT PRIOR CONSENT OF THE COMPANY.		DRAWING NUMBER:		J238-02-22-02-001	REV	0		
														9570034			ALL DIMENSIONS ARE IN mm UNLESS OTHERWISE STATED.		TEL: 011 431 4335 FAX: 011 431 4335 EMAIL: info@lnw.co.za		3 ANTHONY CRESCENT EXPANDEUR 3605		6 NELSON STREET BERNARDS, JHB 2195		