


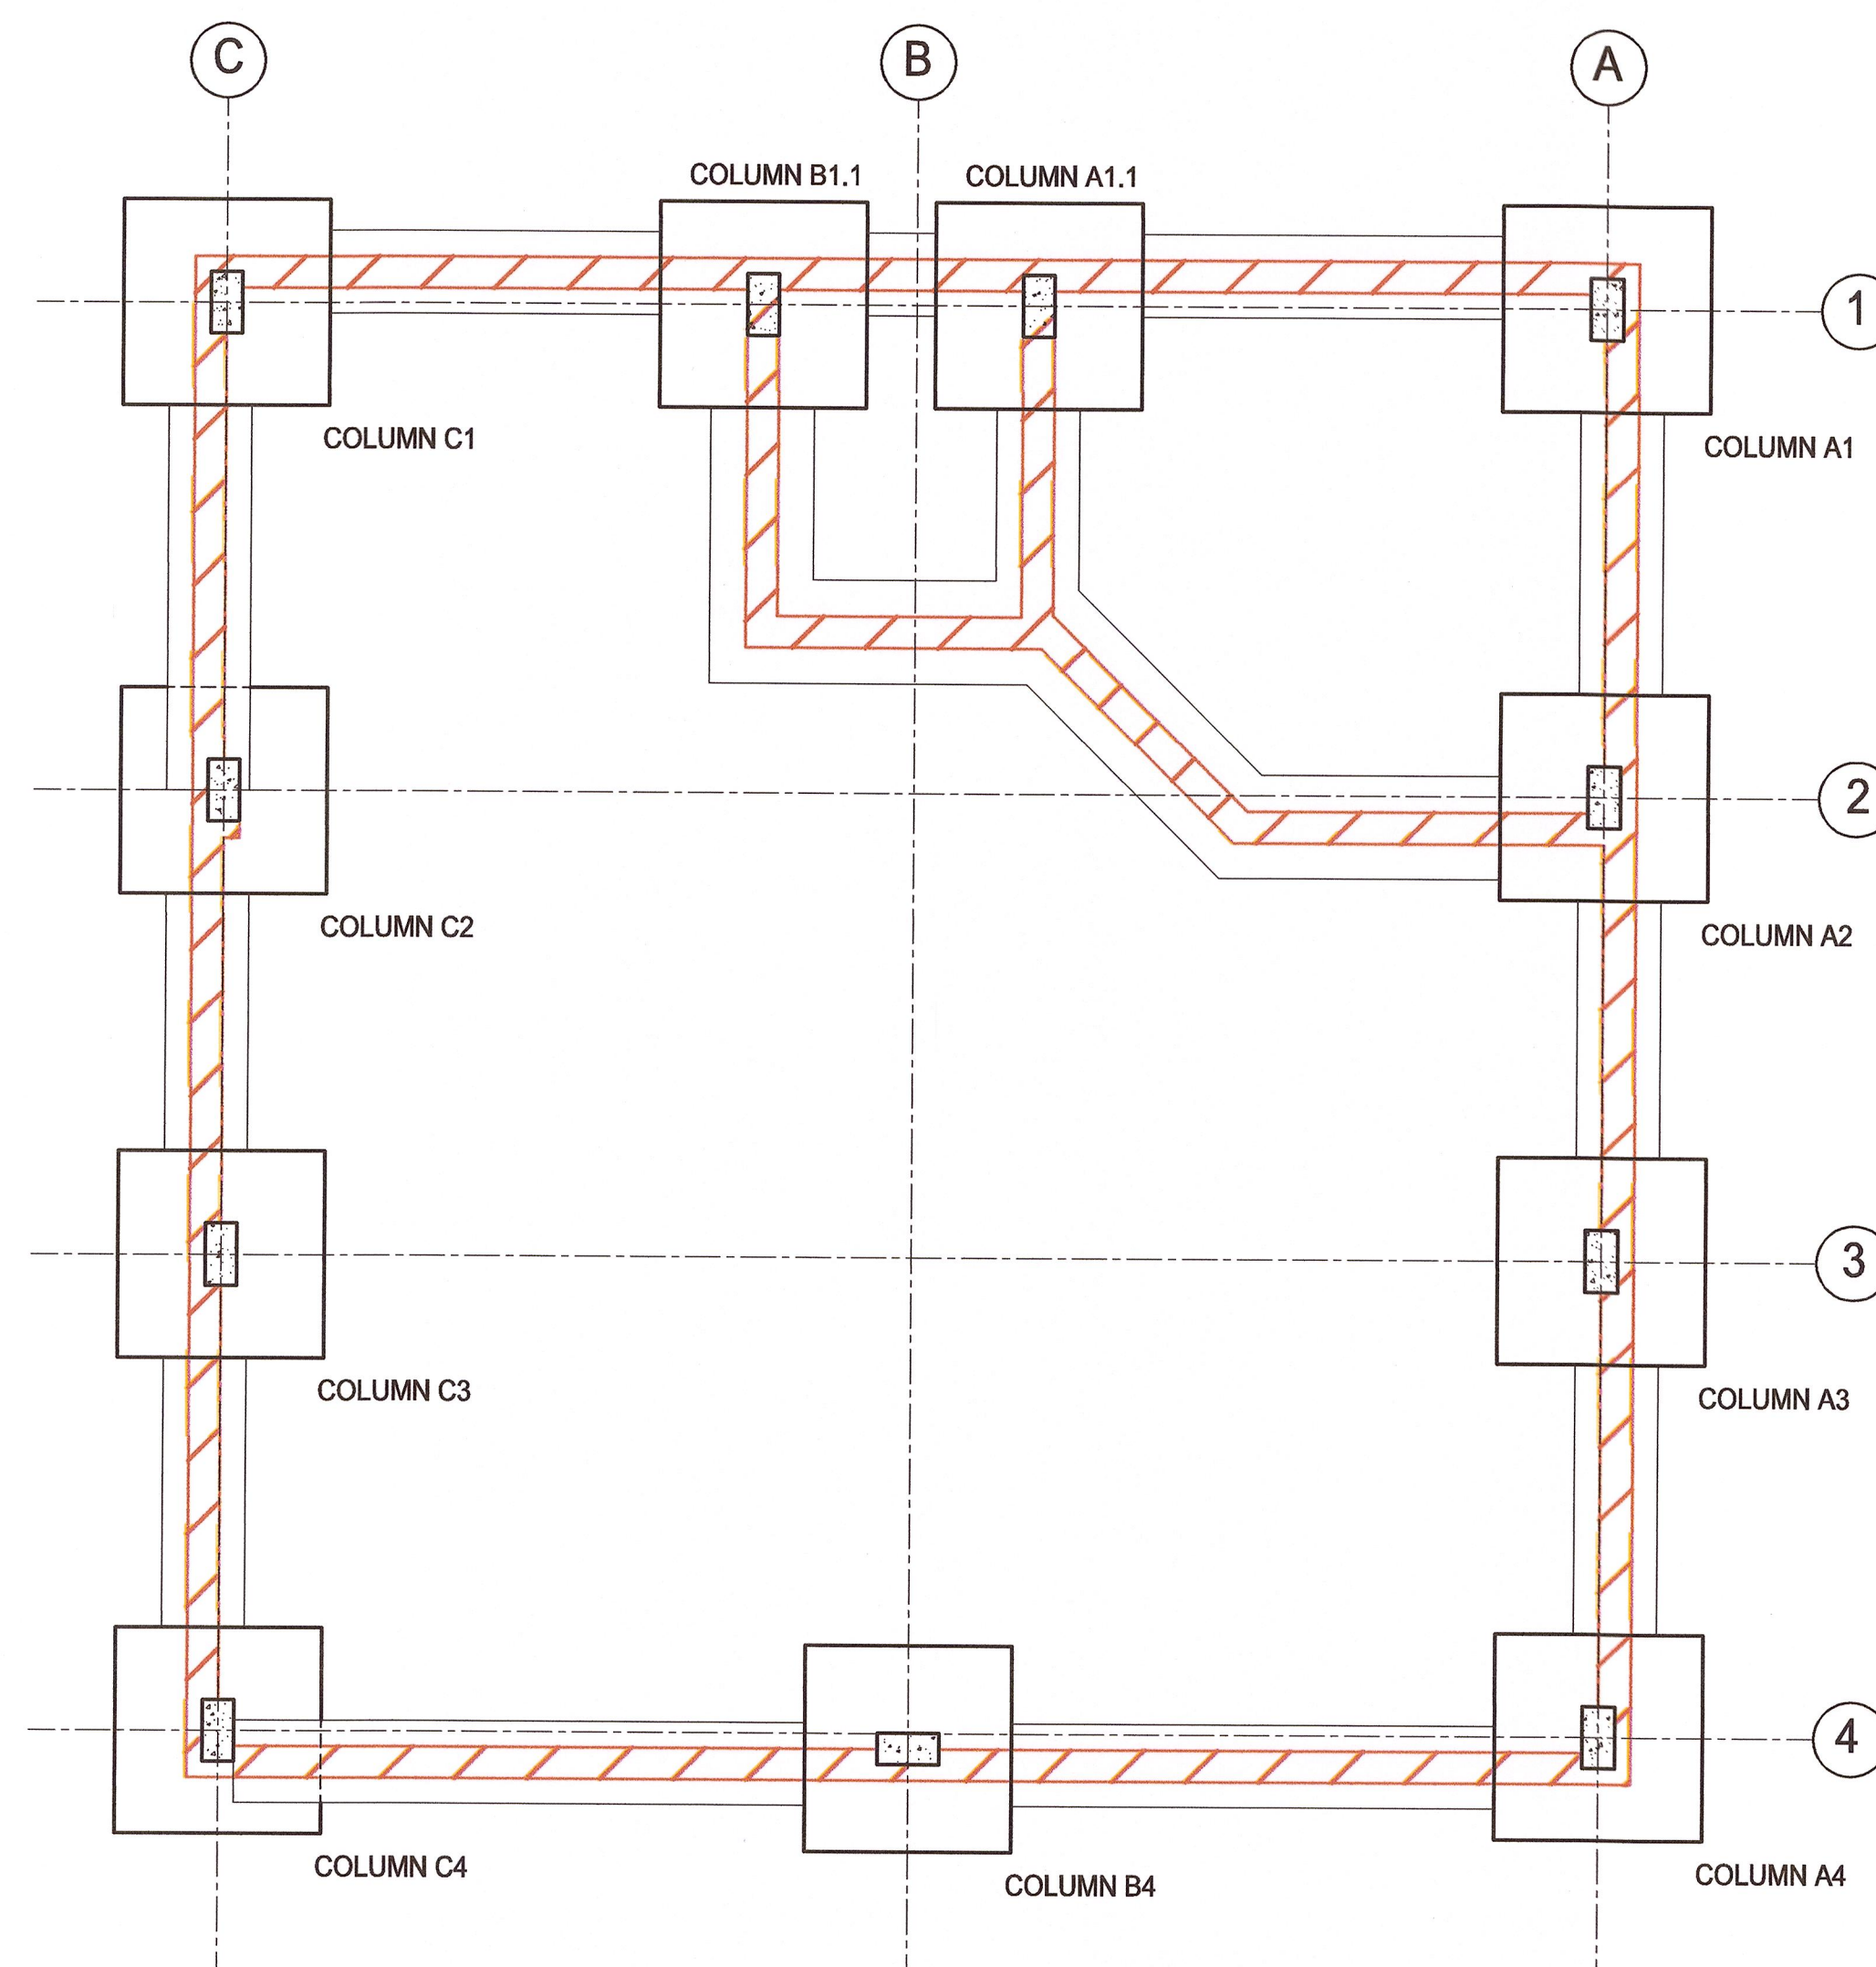

SCALE 1:5

REFERENCE DRG	DESCRIPTION	REV	DATE	REVISION	BY	PEER CHECK	CONCRETE STRENGTHS				APPROVAL			 sansa SPACE AGENCY	 LNW Consulting Engineers and Project Managers (Pty) Ltd <i>Always meeting tomorrow</i>	DRAWN: P. MIYA DESIGN: G. CAMERON CHECKED: E. SMIT APPR: R. BAKKER DATE: NOVEMBER 2014 SCALE: AS SHOWN DRAWING NUMBER: J238-02-22-01-008	DISCIPLINE: STRUCTURAL SANSA HARTEBEESTHOEK CORMORAN-HBX ANTENA AND CONTROL ROOM KEY PLAN	DRAWING SIZE A1
J238-02-22-01	CONCRETE LAYOUT	0	2015-01-29	ISSUED FOR CONSTRUCTION	P. MIYA	S. DRY	MEMBER	CONCRETE CLASS	INTERNAL MIN COVER (mm)	EXPOSED MIN COVER (mm)	NAME	SIGNATURE	DATE					
							FOUNDATIONS				PROJECT MANAGER			COPYRIGHT: THIS DRAWING IS THE PROPERTY OF LNW CONSULTING ENGINEERS AND IS NOT TO BE COPIED OR USED WHOLLY OR IN PART WITHOUT PRIOR CONSENT OF THE COMPANY. ALL DIMENSIONS ARE IN mm UNLESS OTHERWISE STATED.	3 ANTHONY CRESCENT EXPANSE 3800 TEL: 051 762 2327 FAX: 051 762 2329 EMAIL: info@lnw.co.za	66 NELSON STREET REMARID, JHB 2195 TEL: 011 431 4355 FAX: 011 431 4356 EMAIL: info@lnw.co.za		
							COLUMNS				PLANT MANAGER							
							ENGINEERING SLABS				ENGINEER							
											ENGINEERING MAN							
											FR. ENGINEER			R. BAKKER 9570034  10/01/2015				
											REGISTRATION No							