
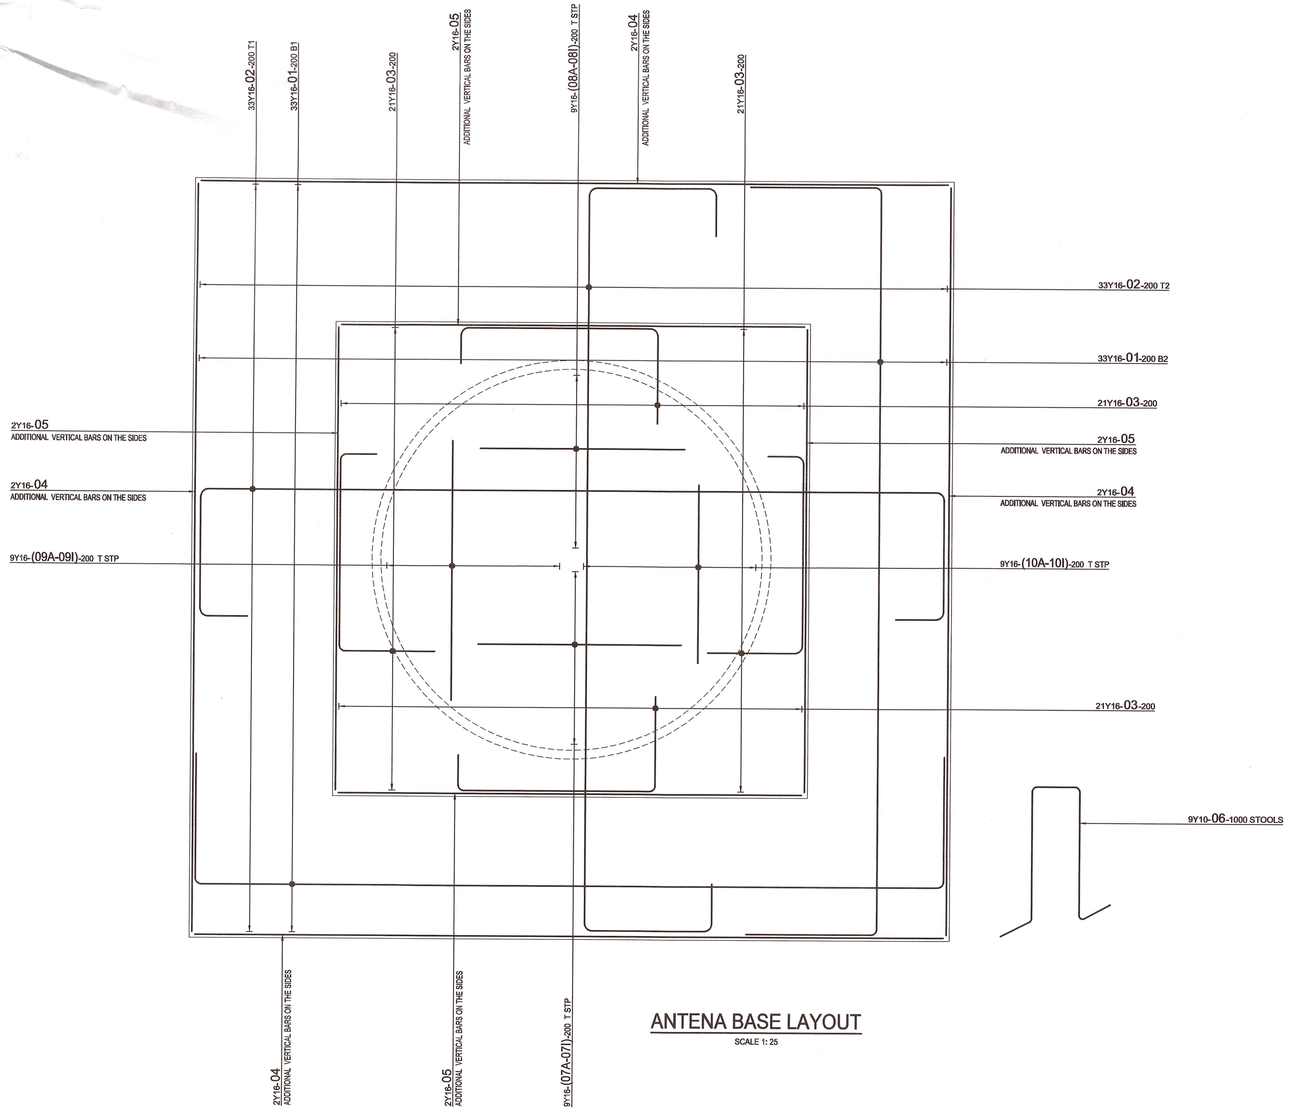


ANTENA BASE LAYOUT

SCALE 1: 25

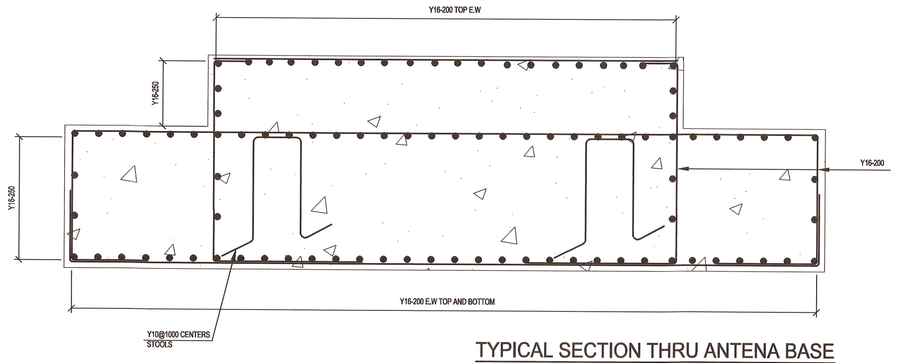

TYPICAL SECTION THRU ANTENA BASE

SCALE 1: 25

REFERENCE DRG	DESCRIPTION	REV	DATE	REVISION	BY	PEER CHECK
J238-02-22-01	CONCRETE LAYOUT	0	2015-01-29	ISSUED FOR CONSTRUCTION	P MIYA	S DRY

CONCRETE STRENGTHS			
MEMBER	CONCRETE CLASS	INTERNAL MIN COVER (mm)	EXPOSED MIN COVER (mm)
FOUNDATIONS			
COLUMNS			
SLABS			

APPROVAL	NAME	SIGNATURE	DATE
PROJECT MANAGER			
PLANT MANAGER			
ENGINEER			
ENGINEERING MAN			
PR. ENGINEER	R BAKKER		10/2/2015
REGISTRATION No	9570034		

COPYRIGHT:
THIS DRAWING IS THE PROPERTY OF LNW CONSULTING ENGINEERS AND IS NOT TO BE COPIED OR USED WHOLLY OR IN PART WITHOUT PRIOR CONSENT OF THE COMPANY.

ALL DIMENSIONS ARE IN mm UNLESS OTHERWISE STATED.

sansa
SOUTH AFRICAN NATIONAL SPACE AGENCY

LNW
Consulting Engineers and Project Managers (Pty) Ltd
Always moving forward

3 ANTHONY CRESCENT
EMPANGENI
3880

TEL: 035 792 2327
FAX: 035 792 2329
EMAIL: info@lnw.co.za

66 NELSON STREET
BERARIO, JHB
2195

TEL: 011 431 4335
FAX: 086 606 5360
EMAIL: info@lnw.co.za

DRAWN: P. MIYA	DISCIPLINE: STRUCTURAL
DESIGN: G. CAMERON	DRAWING SIZE: A1
CHECKED: E. SMIT	SANSA
APPR: R. BAKKER	HARTEBEESTHOEK
DATE: NOVEMBER 2014	CORMORAN-HBX ANTENA AND CONTROL ROOM
SCALE: AS SHOWN	ANTENA BASE REINFORCEMENT
DRAWING NUMBER: J238-02-22-01-003	REV 0