



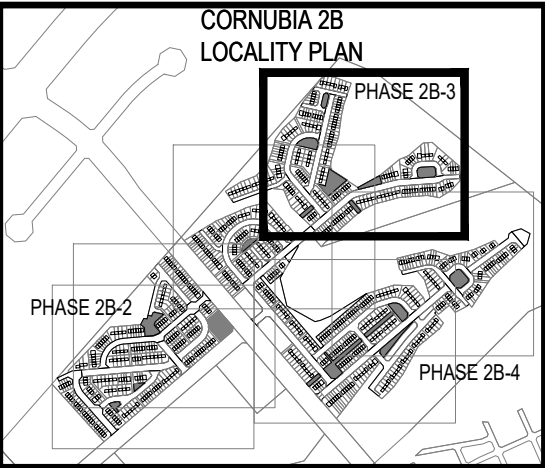

LEGEND

- ROAD
PAVED SIDEWALK
CENTER LINE
PAVED SIDEWALK
- STORMWATER
SEWER
WATER
- PLATFORMS
BULK ROAD
COMPLETION

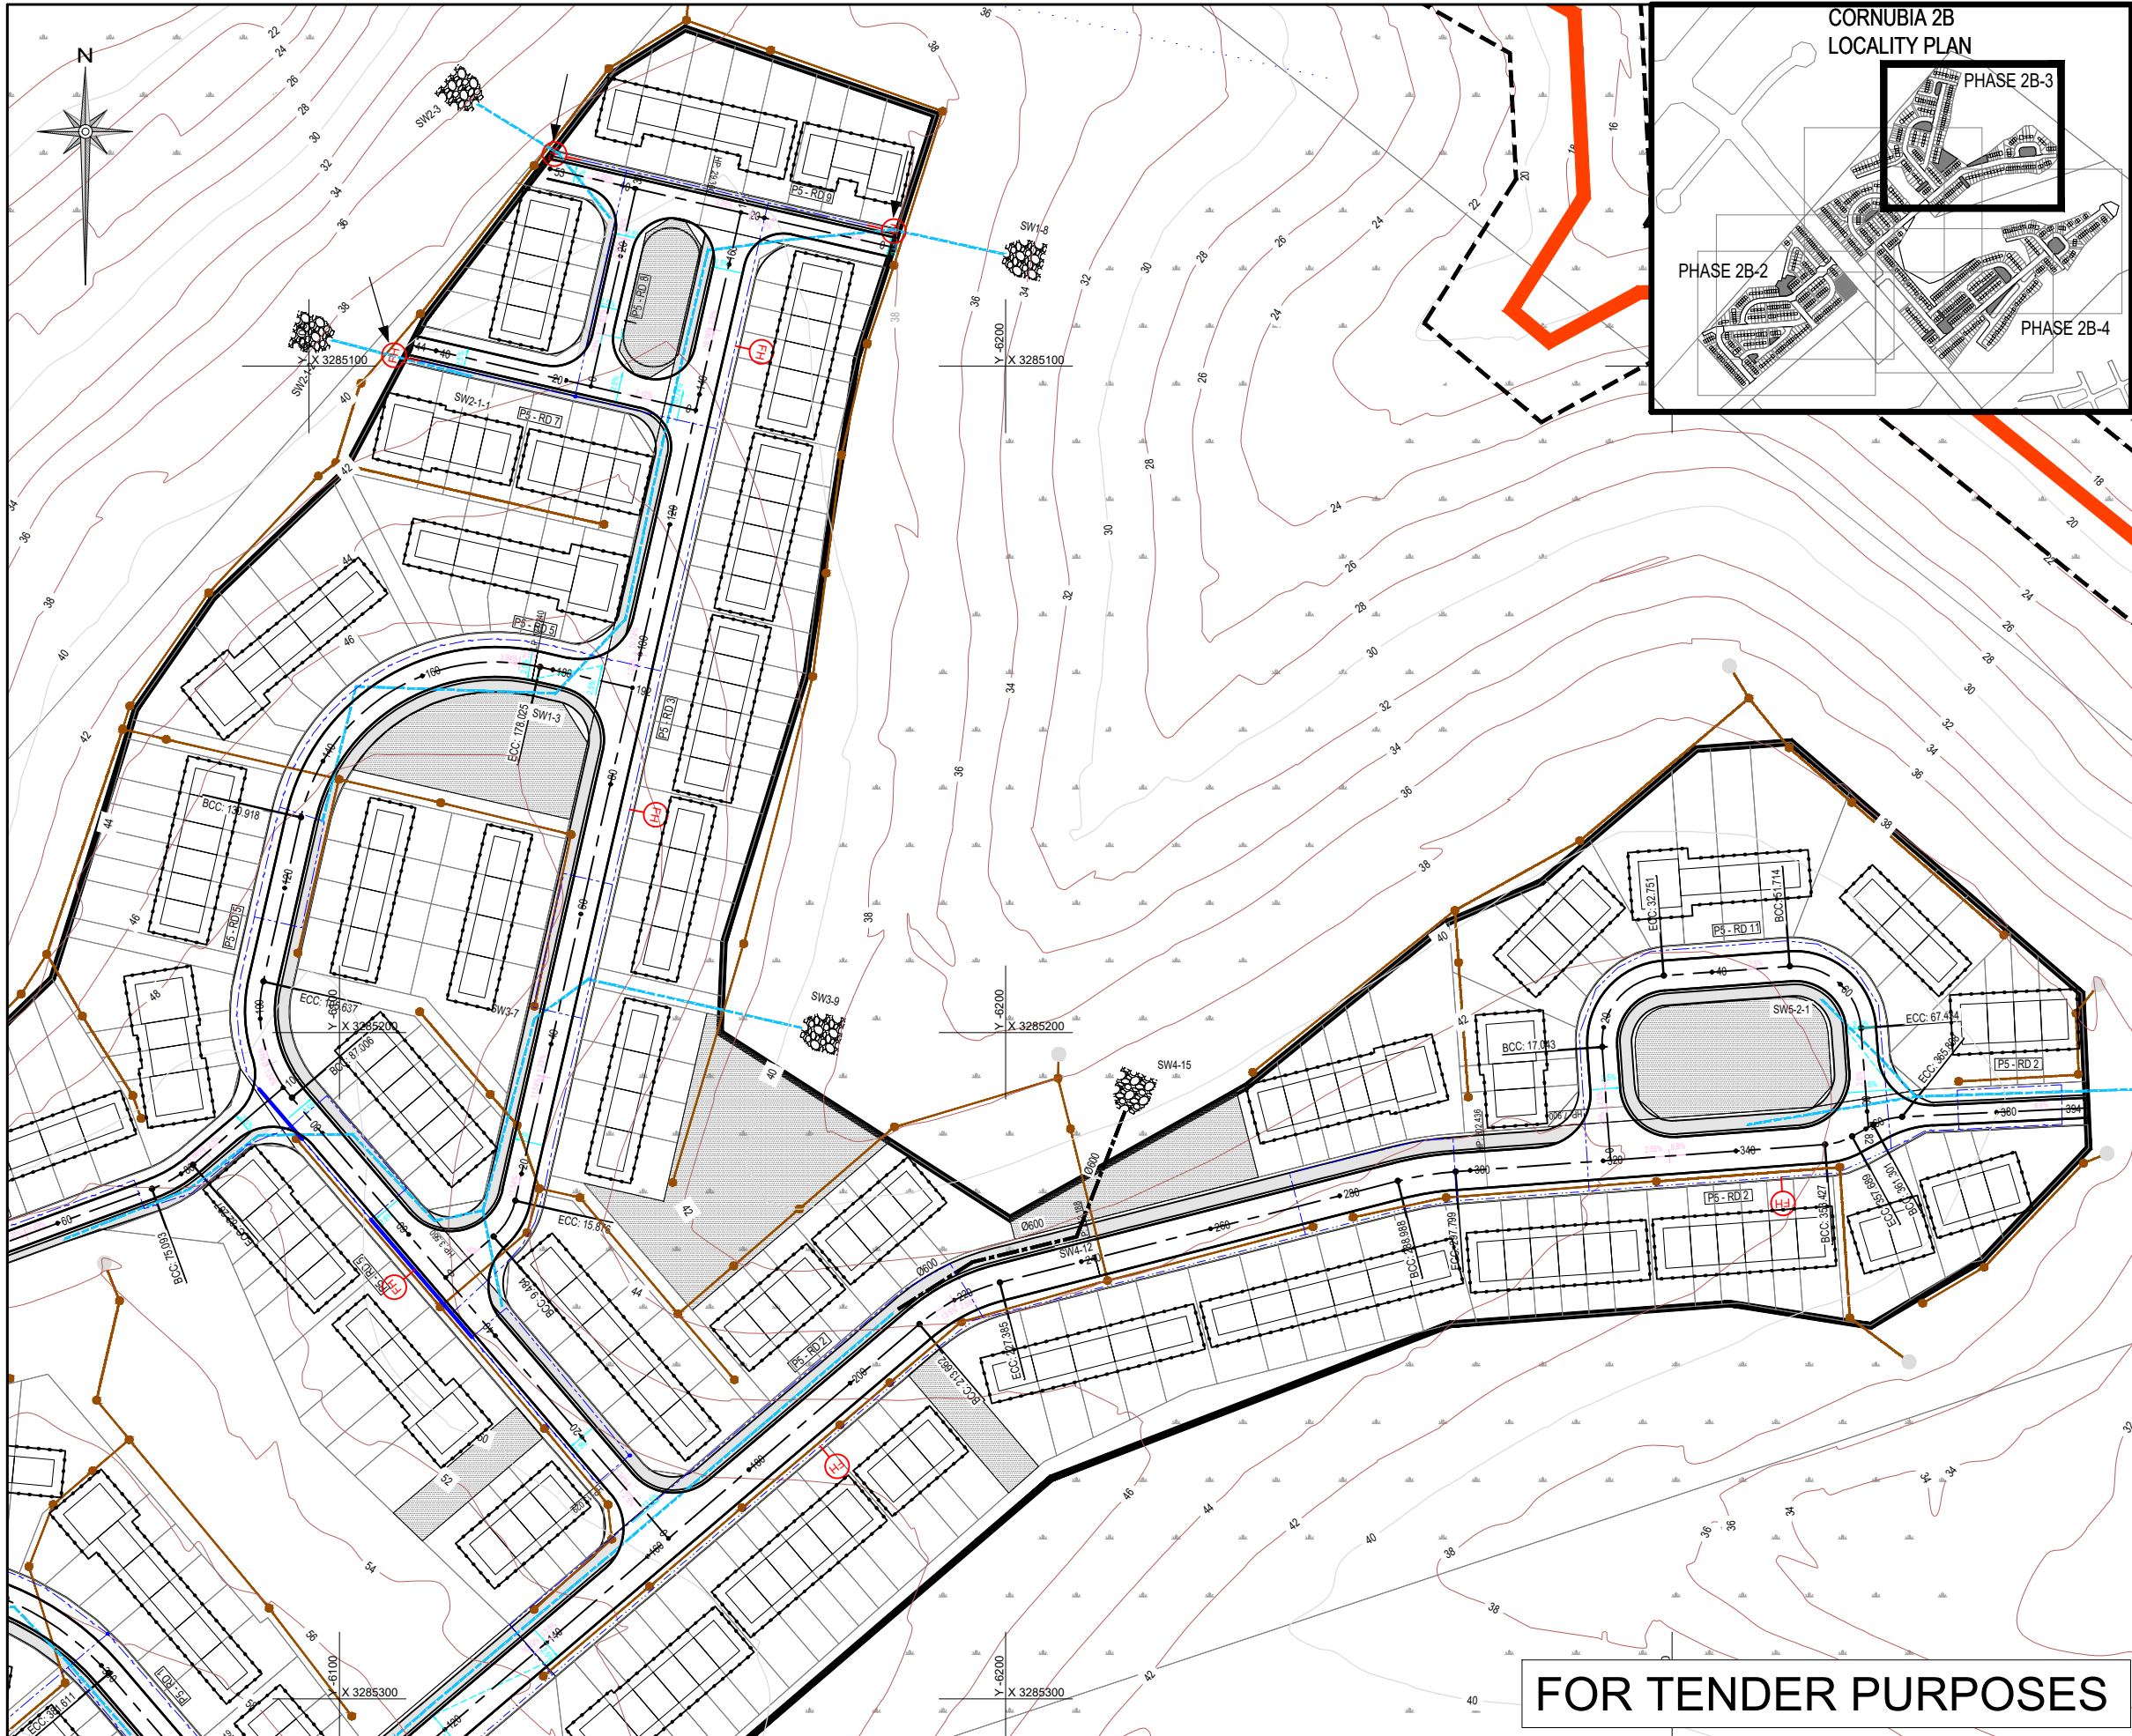

Office 218
45 Richefonde Circle
Ridgeside Office park
Email: admin@bmkgroup.co.za

Tel : (031) 566 1160
Fax : (031) 566 1732

Revision	Date	Description
Ø	29/07/2025	ISSUED FOR TENDER

Contract No 1619

Client eTHEKWINI MUNICIPALITY

Project Title
CORNUBIA PHASE 2B HOUSING
DEVELOPMENT

Drawing Title
INTERNALS PORTION 2B-3
ENGINEERING SERVICES LAYOUT
(SHEET 2 OF 2)

Scales	1:1000 (A3)	Date	07/2025
Designed	S.G	Checked	R. NGCOBO
Drawn	S.G	Surveyed	
Manager :	R. NGCOBO		

Engineer : R. NGCOBO
Professional Registration Number : 20190575

Drawing BMK-1619-2B3-TD-002	REV. Ø
--------------------------------	-----------

FOR TENDER PURPOSES