
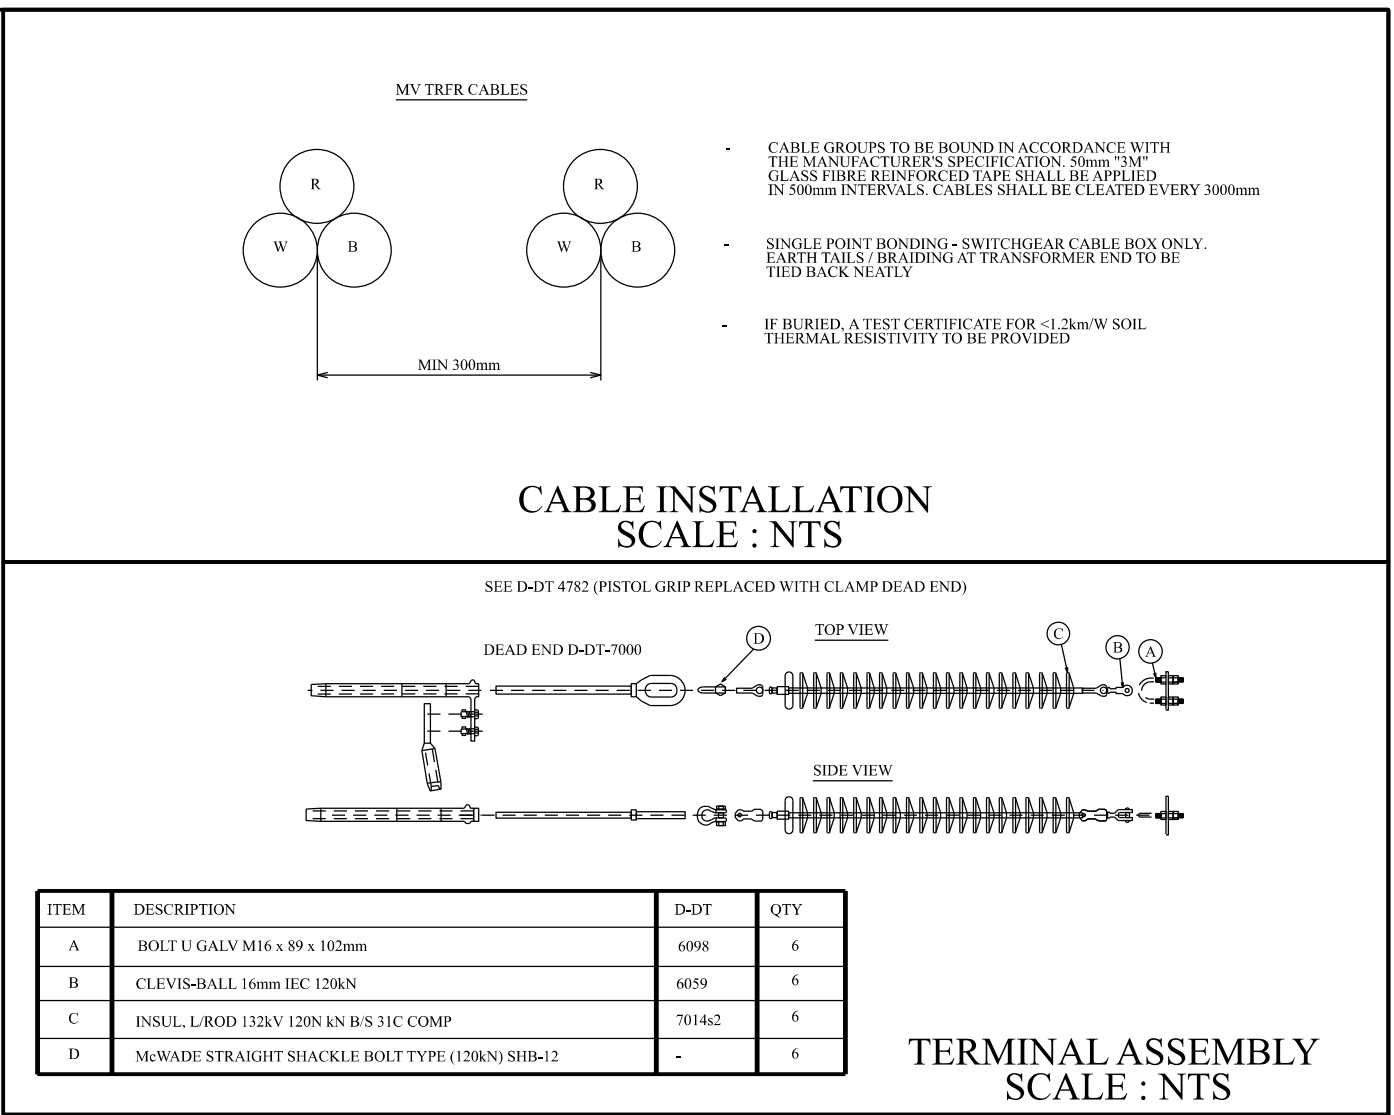


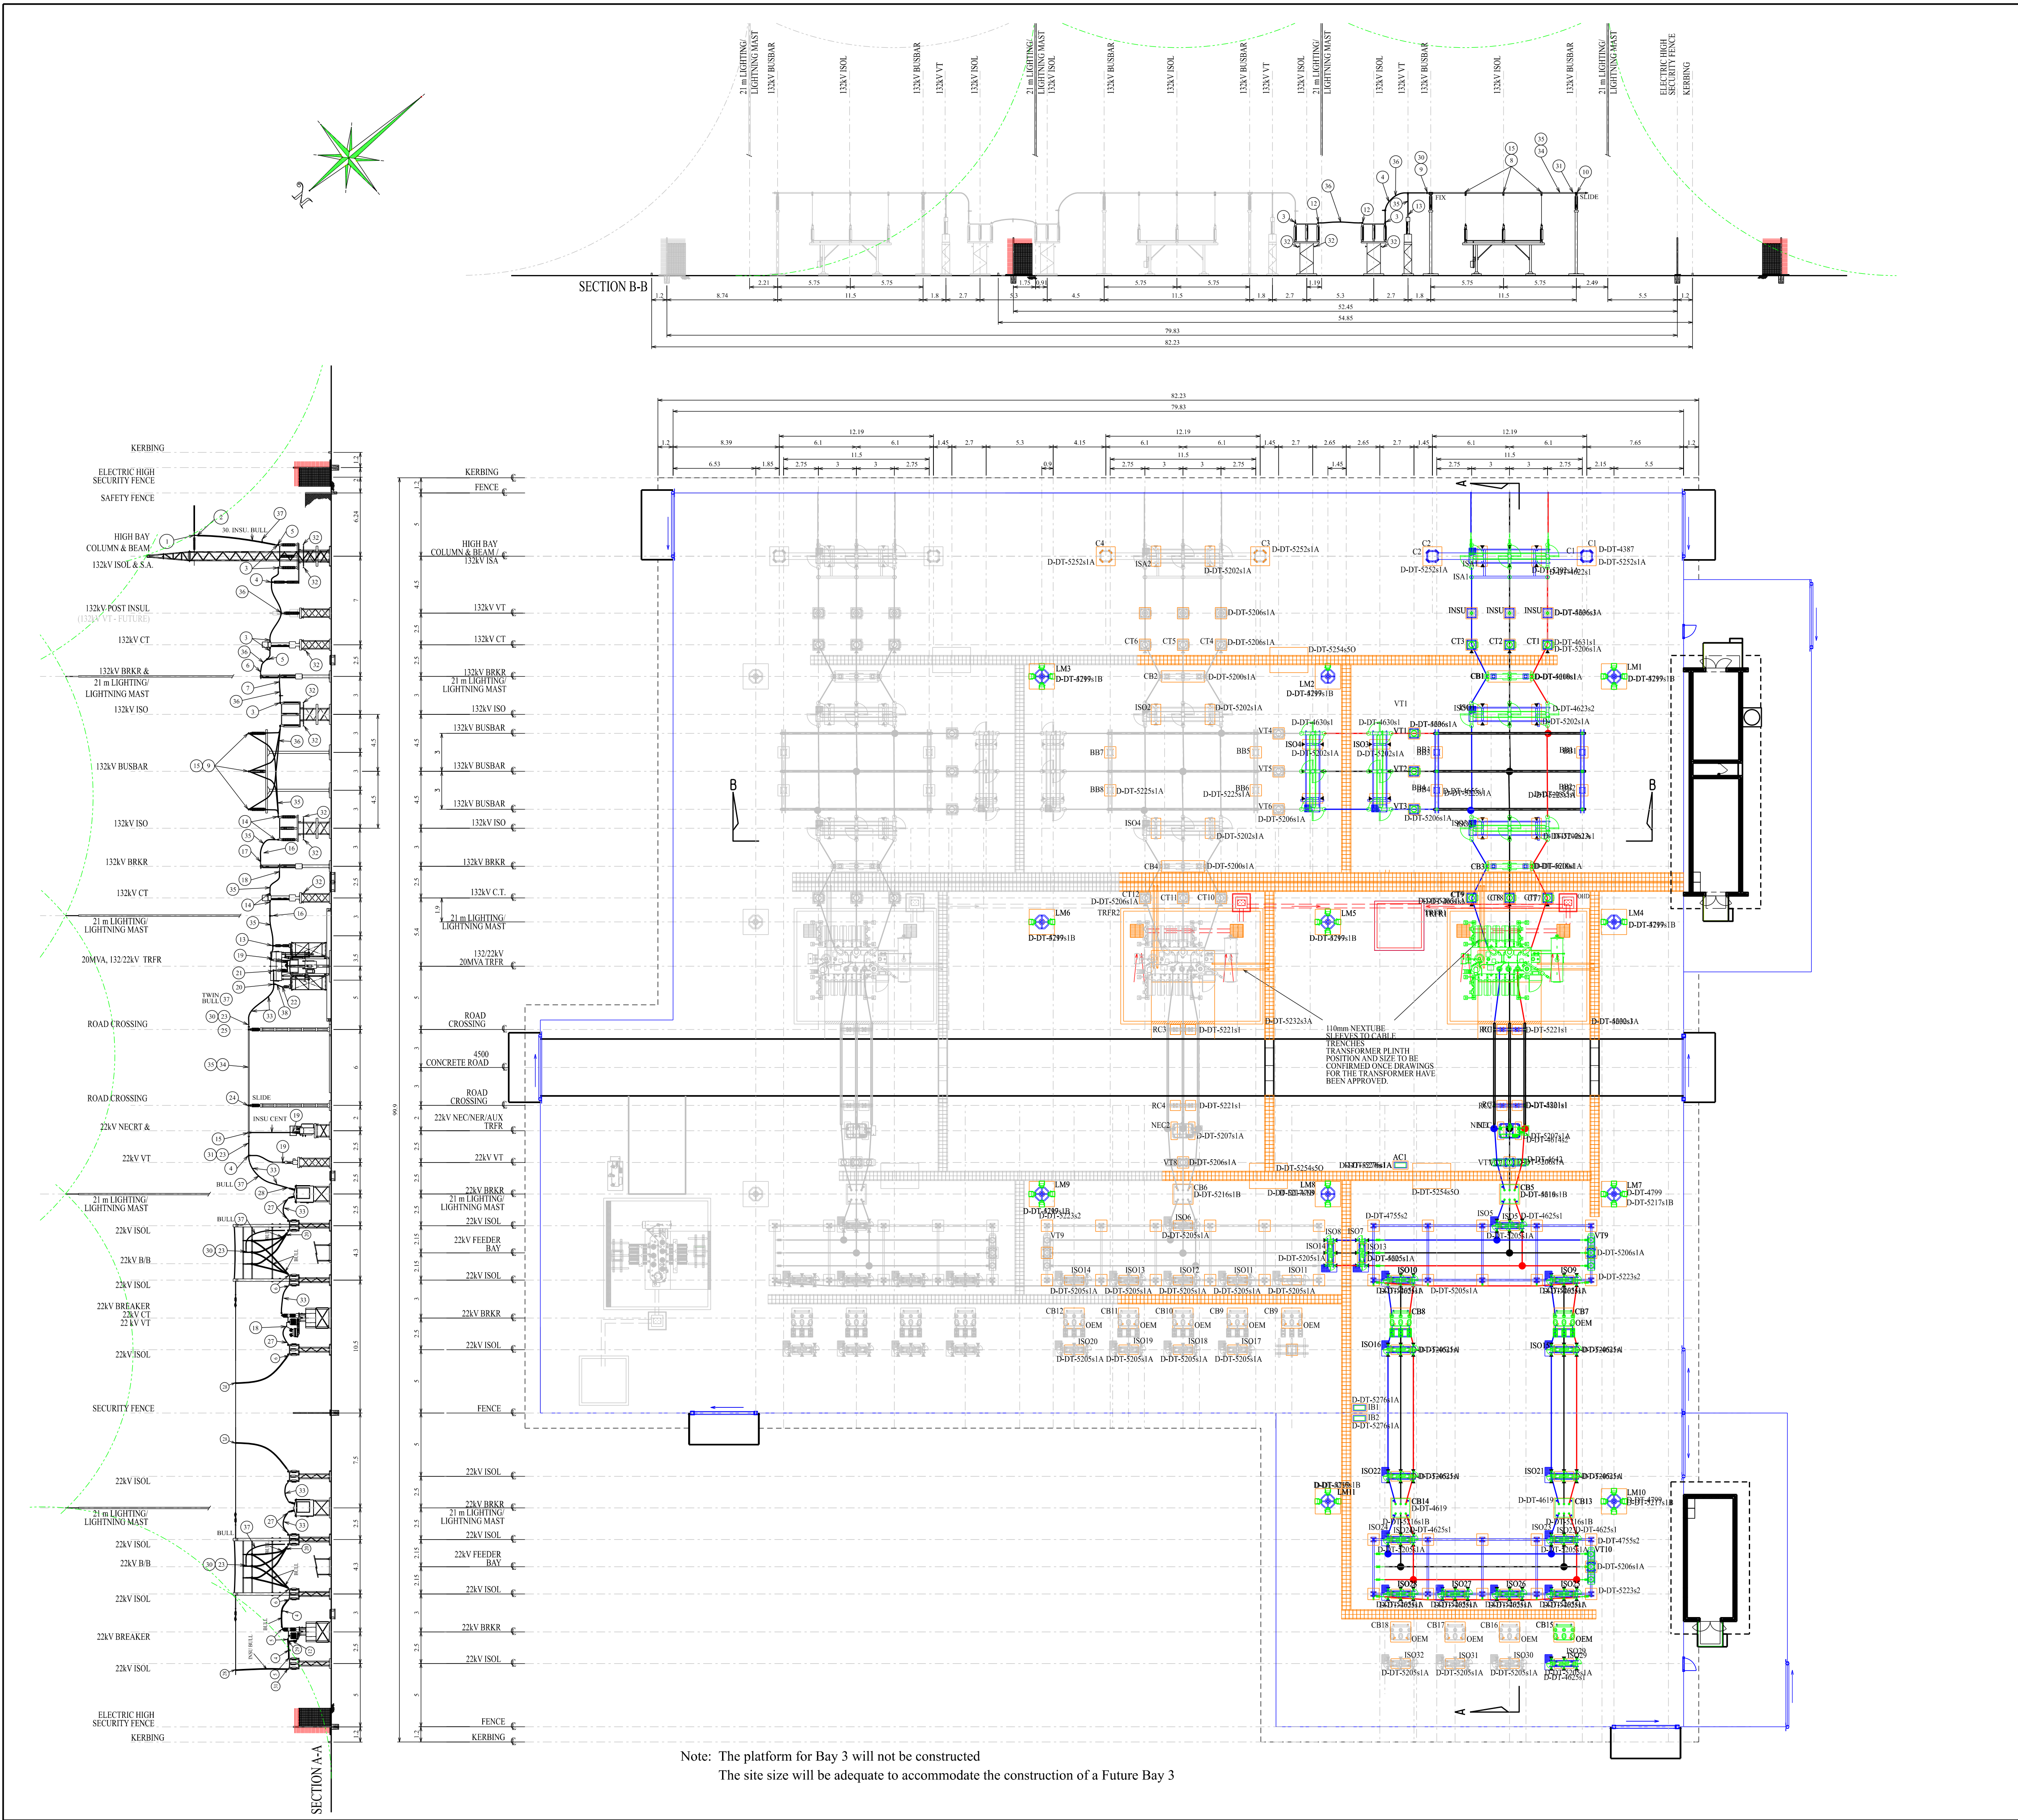


2025-03-05	UPDATE LAYOUT - ESKOM / LLM SPLIT	RA	E	
2024-06-03	SECTIONS ADDED	RA	D	
2024-05-06	UPDATE LAYOUT	MS	C	
DATE:	REVISION	DRAWN	REV. NO.	
PLANNING				
As-Built	DATE:			
Construction	DATE:			
Tender	DATE:			
Approval	DATE:			
Information	DATE:			
Planning	DATE:	2023-04-11		

ISSUED FOR:

THIS DRAWING IS ISSUED TO THE RECIPIENT FOR A PARTICULAR PURPOSE, IN THE UNDERSTANDING THAT THIS DRAWING SHALL NOT BE USED FOR ANY OTHER PURPOSE OTHER THAN THAT FOR WHICH IT WAS SPECIFICALLY ISSUED AND TO WHICH IT SPECIFICALLY REFERS.

COPYRIGHT VESTS IN THIS DRAWING AND IT SHALL NOT BE REPRODUCED, DUPLICATED IN ANY DIGITAL FORM, NOR PASSED ON TO OTHER PARTIES WITHOUT THE WRITTEN CONSENT OF THE OWNER.

© LYON AND PARTNERS (PTY) LTD 2022

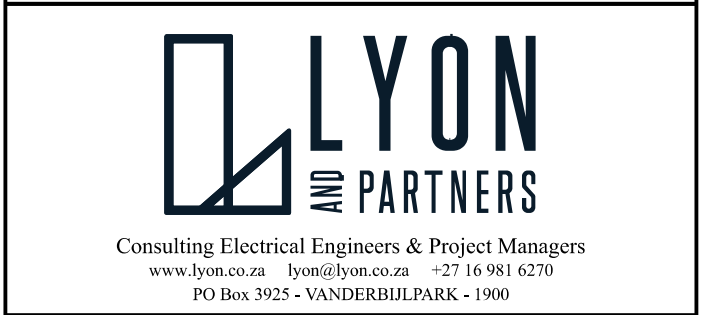

IMPUMULELO

20 MVA, 132/22 kV SUBSTATION

GENERAL ARRANGEMENT

APPROVED:		DRAWN:	
M SWANEPOEL Pr Eng (201901069)		R ANNANDALE B Eng	
DESIGN:		DATE:	
M SWANEPOEL Pr Eng		11 APRIL 2023	
SCALE:		REVISION:	
1 : 250 (A1)			
DRAWING NUMBER:		SHEET 01 OF 01	
VE9724-27-5-SUB-GA		E	