


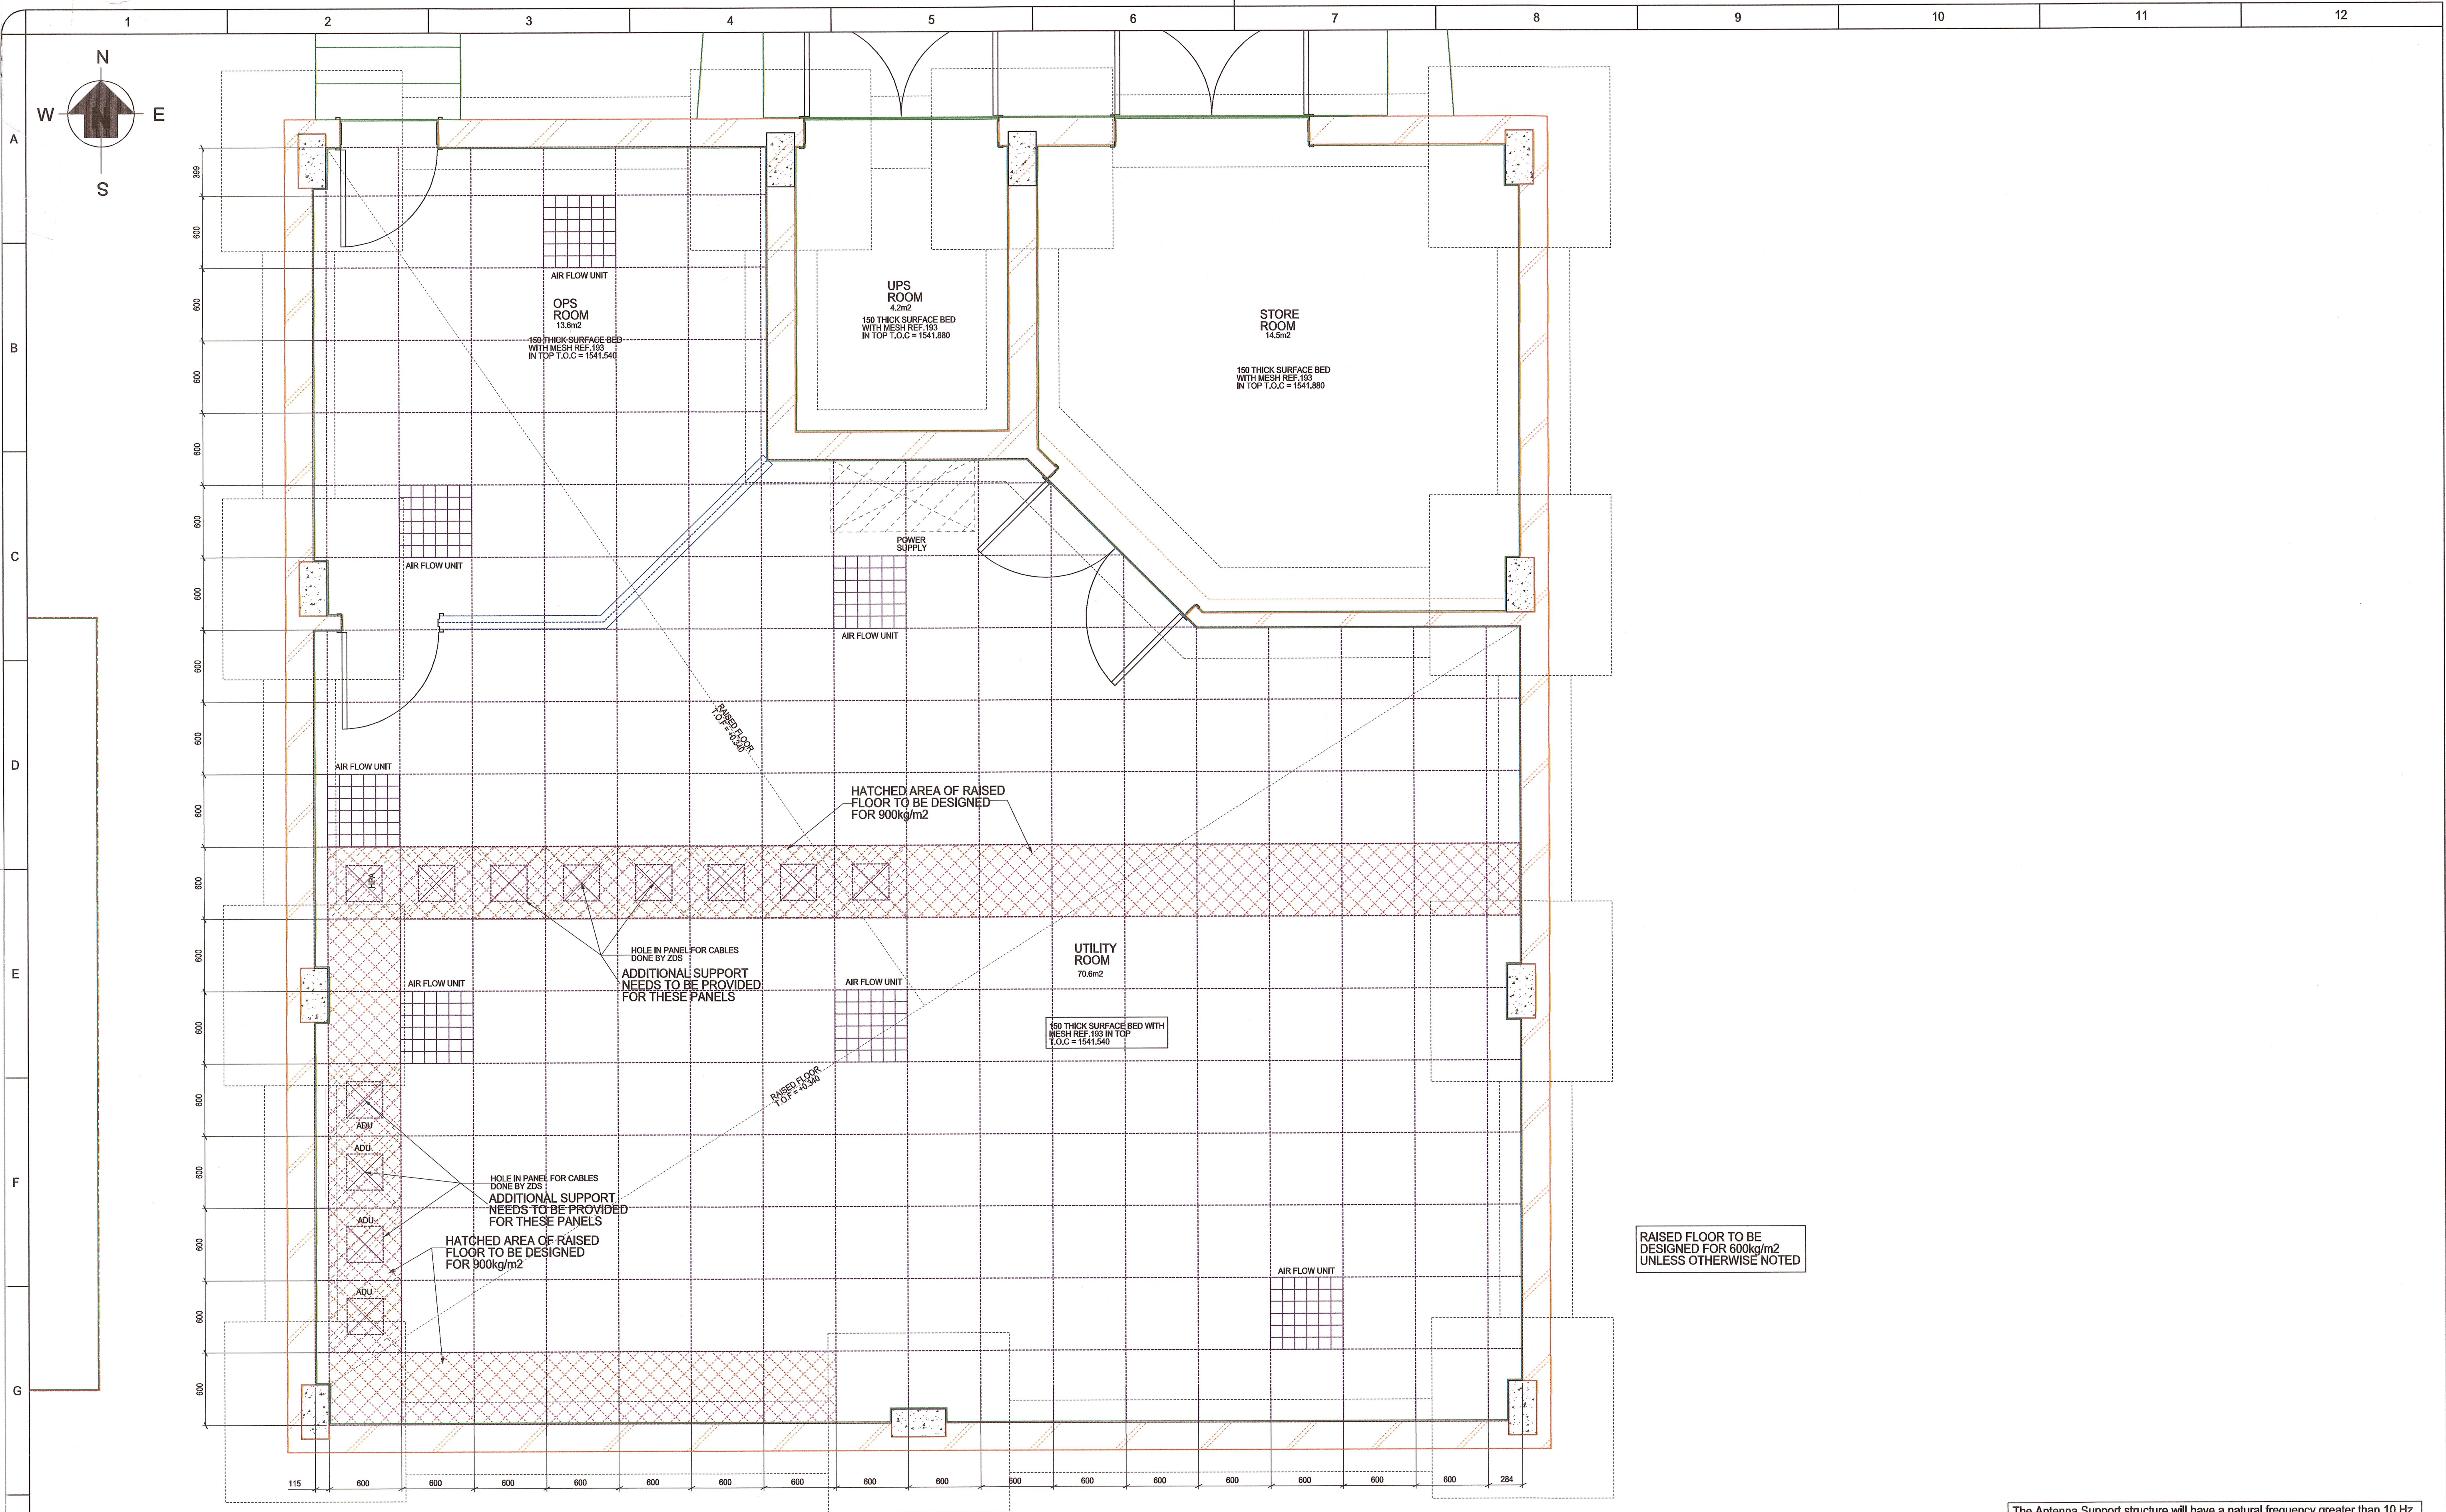

RAISED FLOOR TO BE
DESIGNED FOR 600kg/m²
UNLESS OTHERWISE NOTED

The Antenna Support structure will have a natural frequency greater than 10 Hz.
Simulations will be provided to justify compliance to this requirement.

REFERENCE DRG	DESCRIPTION	REV	DATE	REVISION	BY	PEER CHECK	CONCRETE STRENGTHS				APPROVAL		
J238-02-10-01	EARTHWORKS AND ROAD LAYOUT	A	2015-01-20	ISSUED FOR FINAL APPROVAL	S DRY	R.B.	MEMBER	CONCRETE CLASS	INTERNAL MIN COVER (mm)	EXPOSED MIN COVER (mm)	NAME	SIGNATURE	DATE
J238-02-22-01	CONTROL ROOM FOUNDATION AND GROUND FLOOR LAYOUT	0	2015-02-10	ISSUED FOR CONSTRUCTION	S DRY	R.B.	SLABS	30/19	50	50	PROJECT MANAGER		
											PLANT MANAGER		
											ENGINEER		
											ENGINEERING MAN		
											P.R. ENGINEER		
											REGISTRATION No	9570034	10/2/2015



COPYRIGHT:
THIS DRAWING IS THE PROPERTY OF LNW CONSULTING ENGINEERS AND
IS NOT TO BE COPIED OR USED WHOLLY OR IN PART WITHOUT PRIOR
CONSENT OF THE COMPANY.
ALL DIMENSIONS ARE IN mm UNLESS OTHERWISE STATED.

LNW
Consulting Engineers and
Project Managers (Pty) Ltd
Always moving forward
3 ANTHONY CRESCENT
EMPHANZEN
3880
TEL: 035 792 2207
FAX: 035 792 2329
EMAIL: info@lnw.co.za
68 NELSON STREET
BERARIO, JHB
2195
TEL: 011 431 4335
FAX: 086 806 5380
EMAIL: info@lnw.co.za

DRAWN: S DRY	DISCIPLINE: STRUCTURAL	DRAWING SIZE: A1
DESIGN: D MEIRING	SANSA	
CHECKED: G CAMERON	HARTEBEESTHOEK	
APPR: R BAKKER	CORMORAN-HBX ANTENNA & CONTROL ROOM	
DATE: MARCH 2014	RAISED FLOOR LAYOUT	
SCALE: 1:100	LAYOUT AND DETAILS	
DRAWING NUMBER: J238-02-22-03	REV	0