

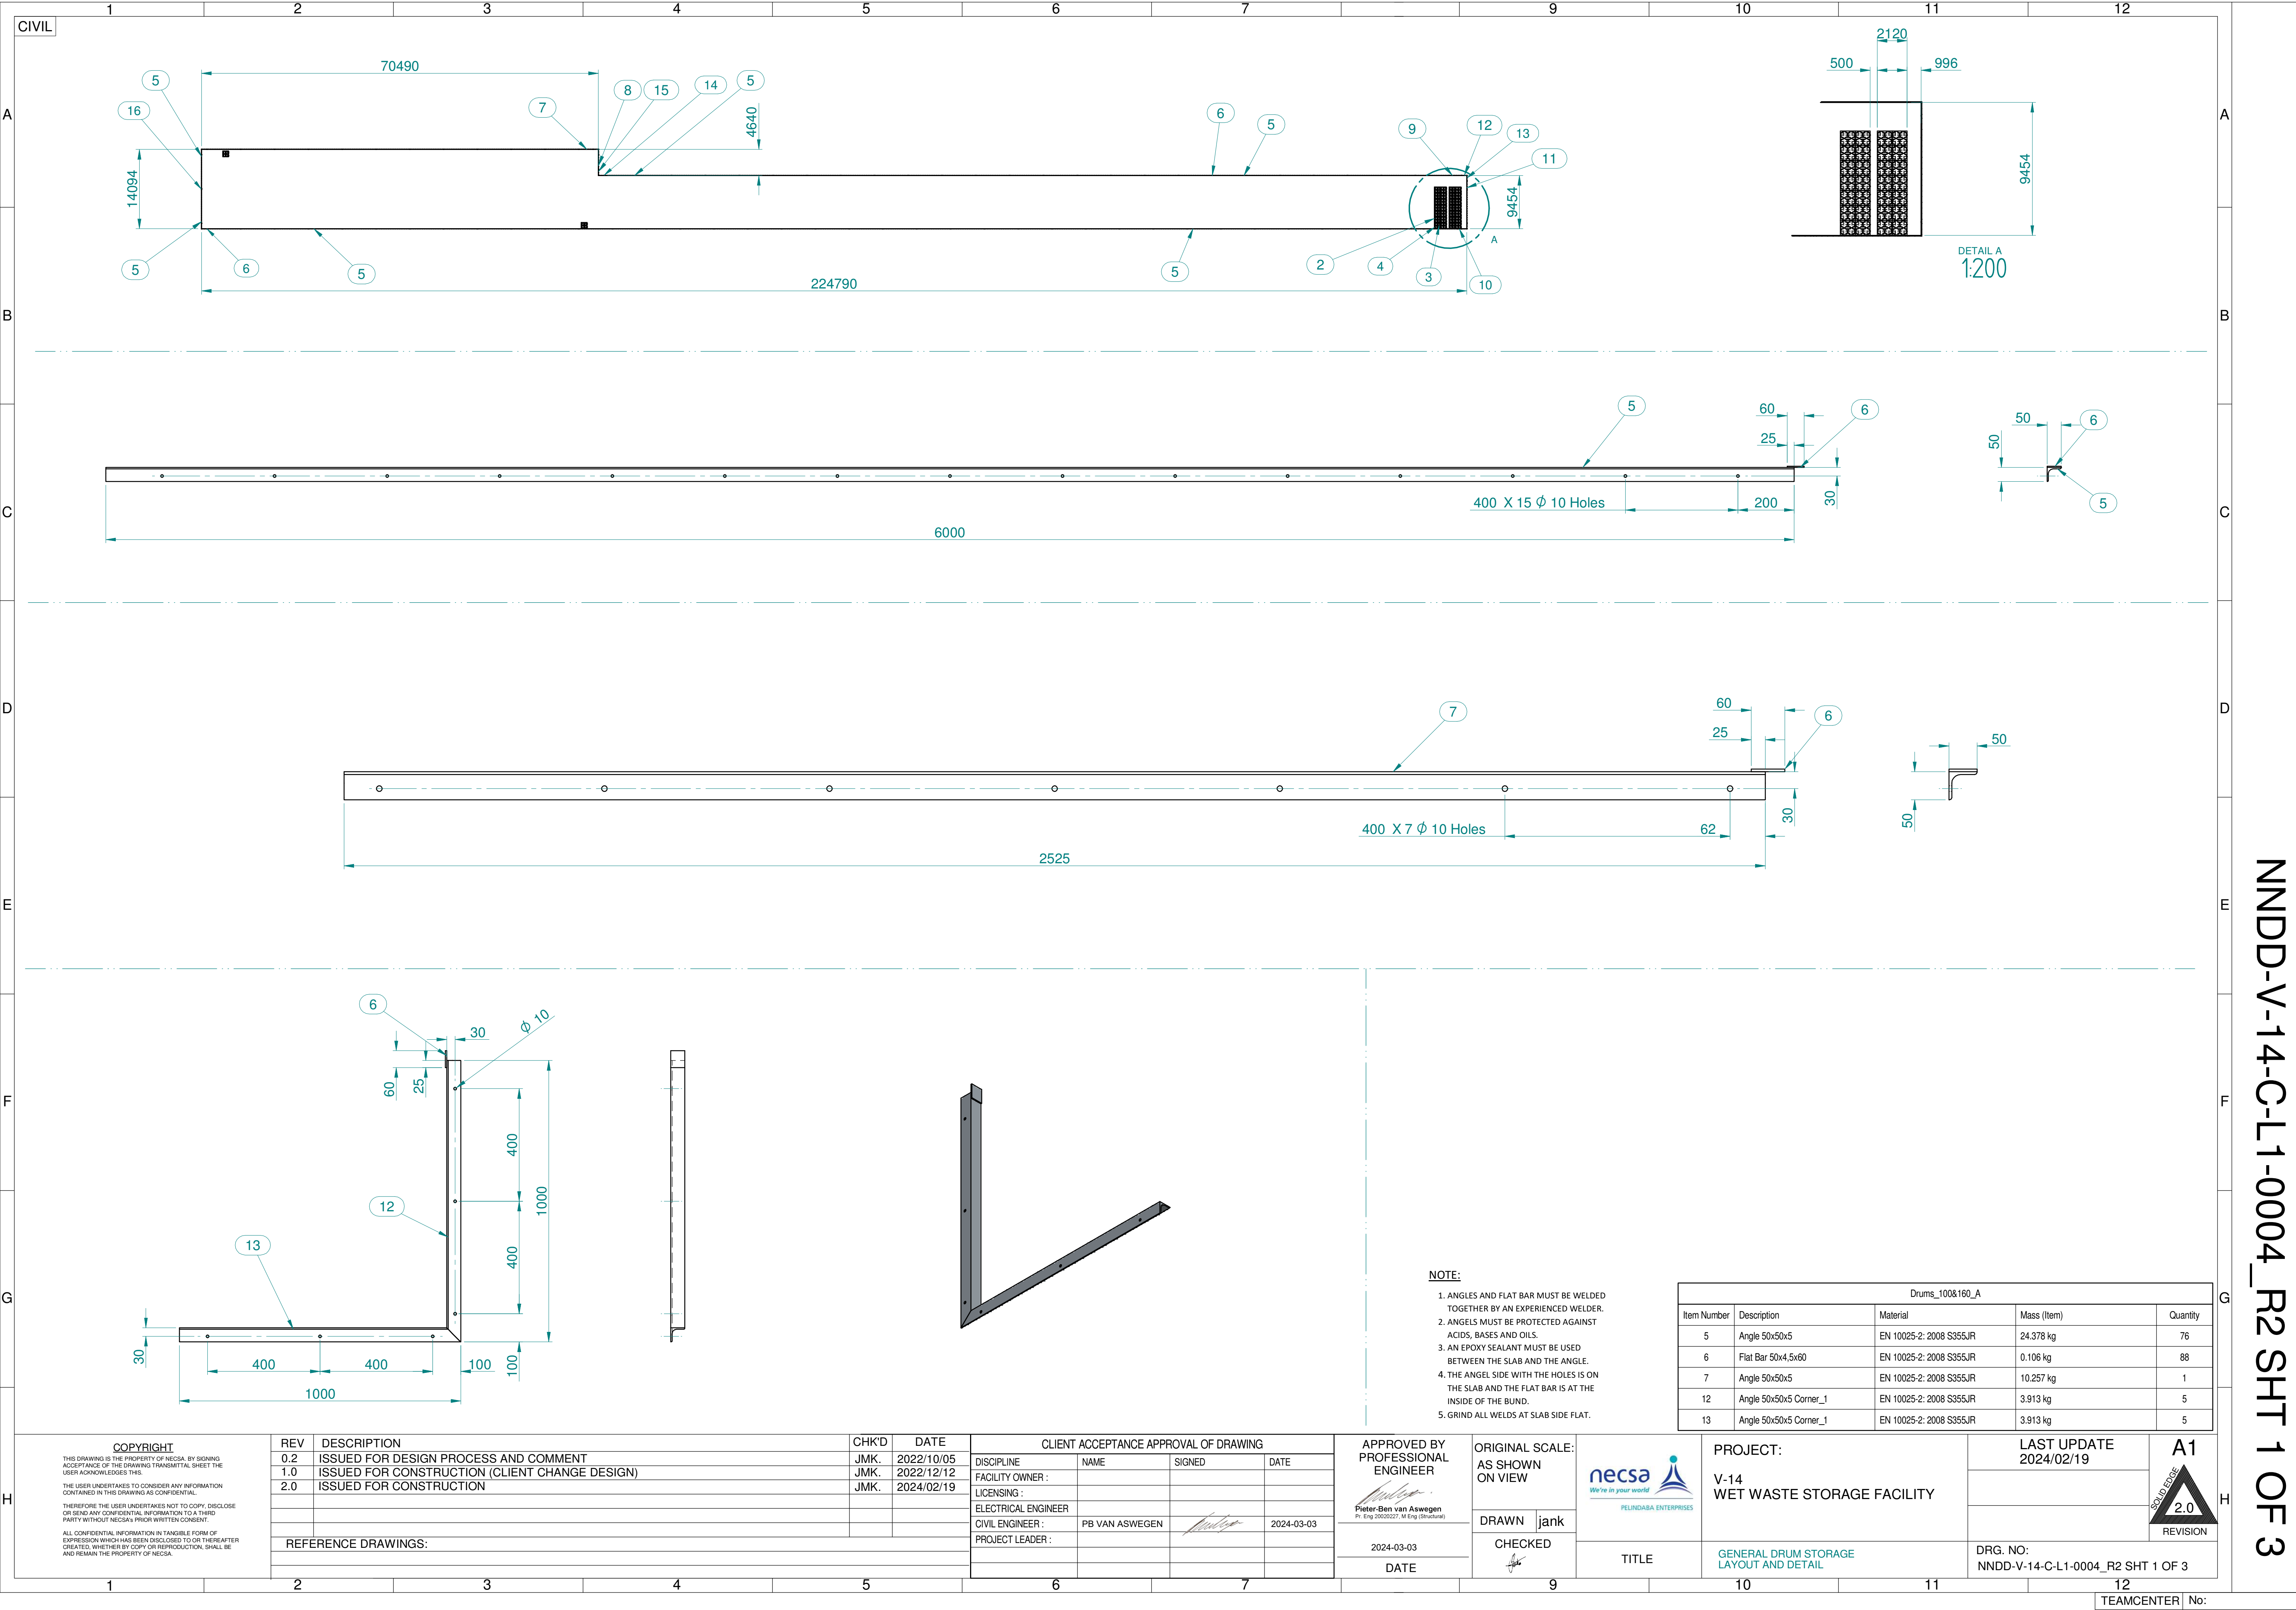


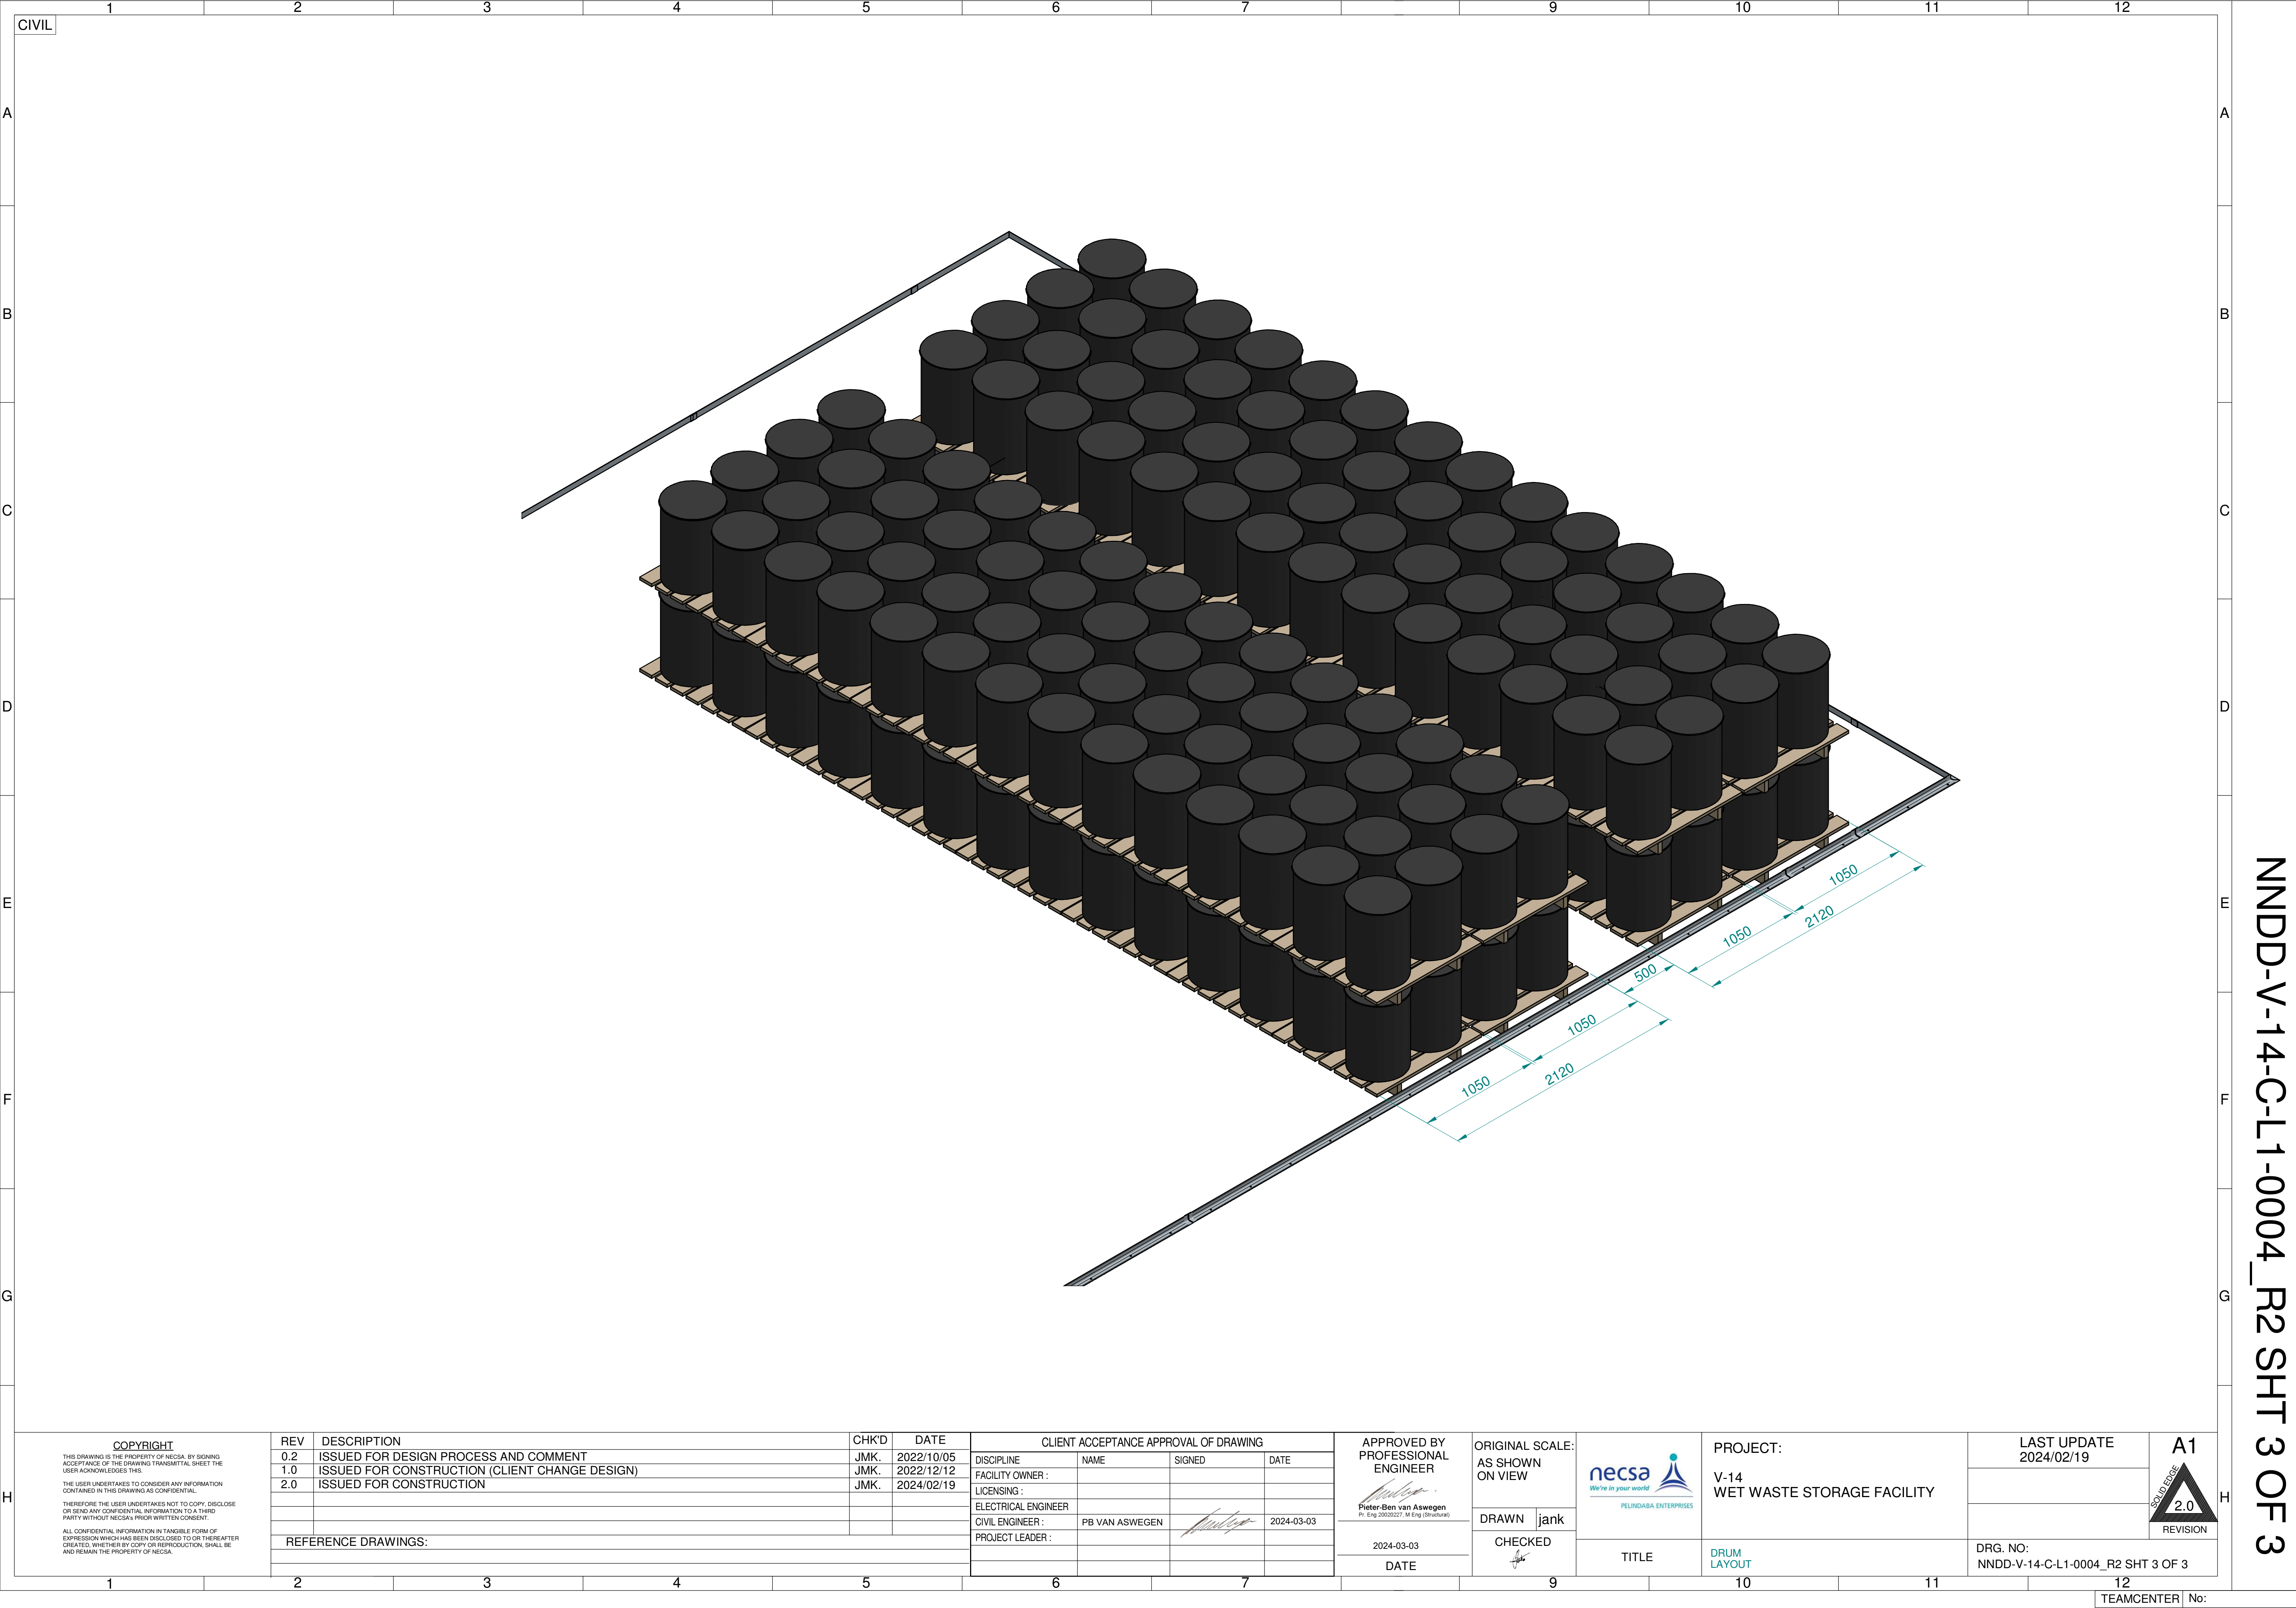

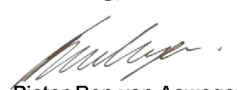

COPYRIGHT THIS DRAWING IS THE PROPERTY OF NECSA. BY SIGNING ACCEPTANCE OF THE DRAWING TRANSMITTAL SHEET THE USER ACKNOWLEDGES THIS. THE USER UNDERTAKES TO CONSIDER ANY INFORMATION CONTAINED IN THIS DRAWING AS CONFIDENTIAL. THEREFORE THE USER UNDERTAKES NOT TO COPY, DISCLOSE OR SEND ANY CONFIDENTIAL INFORMATION TO A THIRD PARTY WITHOUT NECSA PRIOR WRITTEN CONSENT. ALL CONFIDENTIAL INFORMATION IN TANGIBLE FORM OF EXPRESSION WHICH HAS BEEN DISCLOSED TO OR THEREAFTER CREATED, WHETHER BY COPY OR REPRODUCTION, SHALL BE AND REMAIN THE PROPERTY OF NECSA.	REV	DESCRIPTION	CHK'D	DATE	CLIENT ACCEPTANCE APPROVAL OF DRAWING				APPROVED BY PROFESSIONAL ENGINEER  Pieter-Bon van Aswegen Pr. Eng 20200227, M.Eng (Structural) 2024-03-03 DATE	ORIGINAL SCALE: AS SHOWN ON VIEW DRAWN jank CHECKED 		 PELINDABA ENTERPRISES TITLE	PROJECT: V-14 WET WASTE STORAGE FACILITY DRUM LAYOUT	LAST UPDATE 2024/02/19 DRG. NO: NNDD-V-14-C-L1-0004_R2 SHT 3 OF 3		A1  2.0 REVISION									
	0.2	ISSUED FOR DESIGN PROCESS AND COMMENT	JMK.	2022/10/05	DISCIPLINE	NAME	SIGNED	DATE																	
	1.0	ISSUED FOR CONSTRUCTION (CLIENT CHANGE DESIGN)	JMK.	2022/12/12	FACILITY OWNER :																				
	2.0	ISSUED FOR CONSTRUCTION	JMK.	2024/02/19	LICENSING :																				
					ELECTRICAL ENGINEER																				
	REFERENCE DRAWINGS:						CIVIL ENGINEER :	PB VAN ASWEGEN									2024-03-03								
							PROJECT LEADER :																		

1	2	3	4	5	6	7	9	10	11	12	TEAMCENTER	No.
---	---	---	---	---	---	---	---	----	----	----	------------	-----