


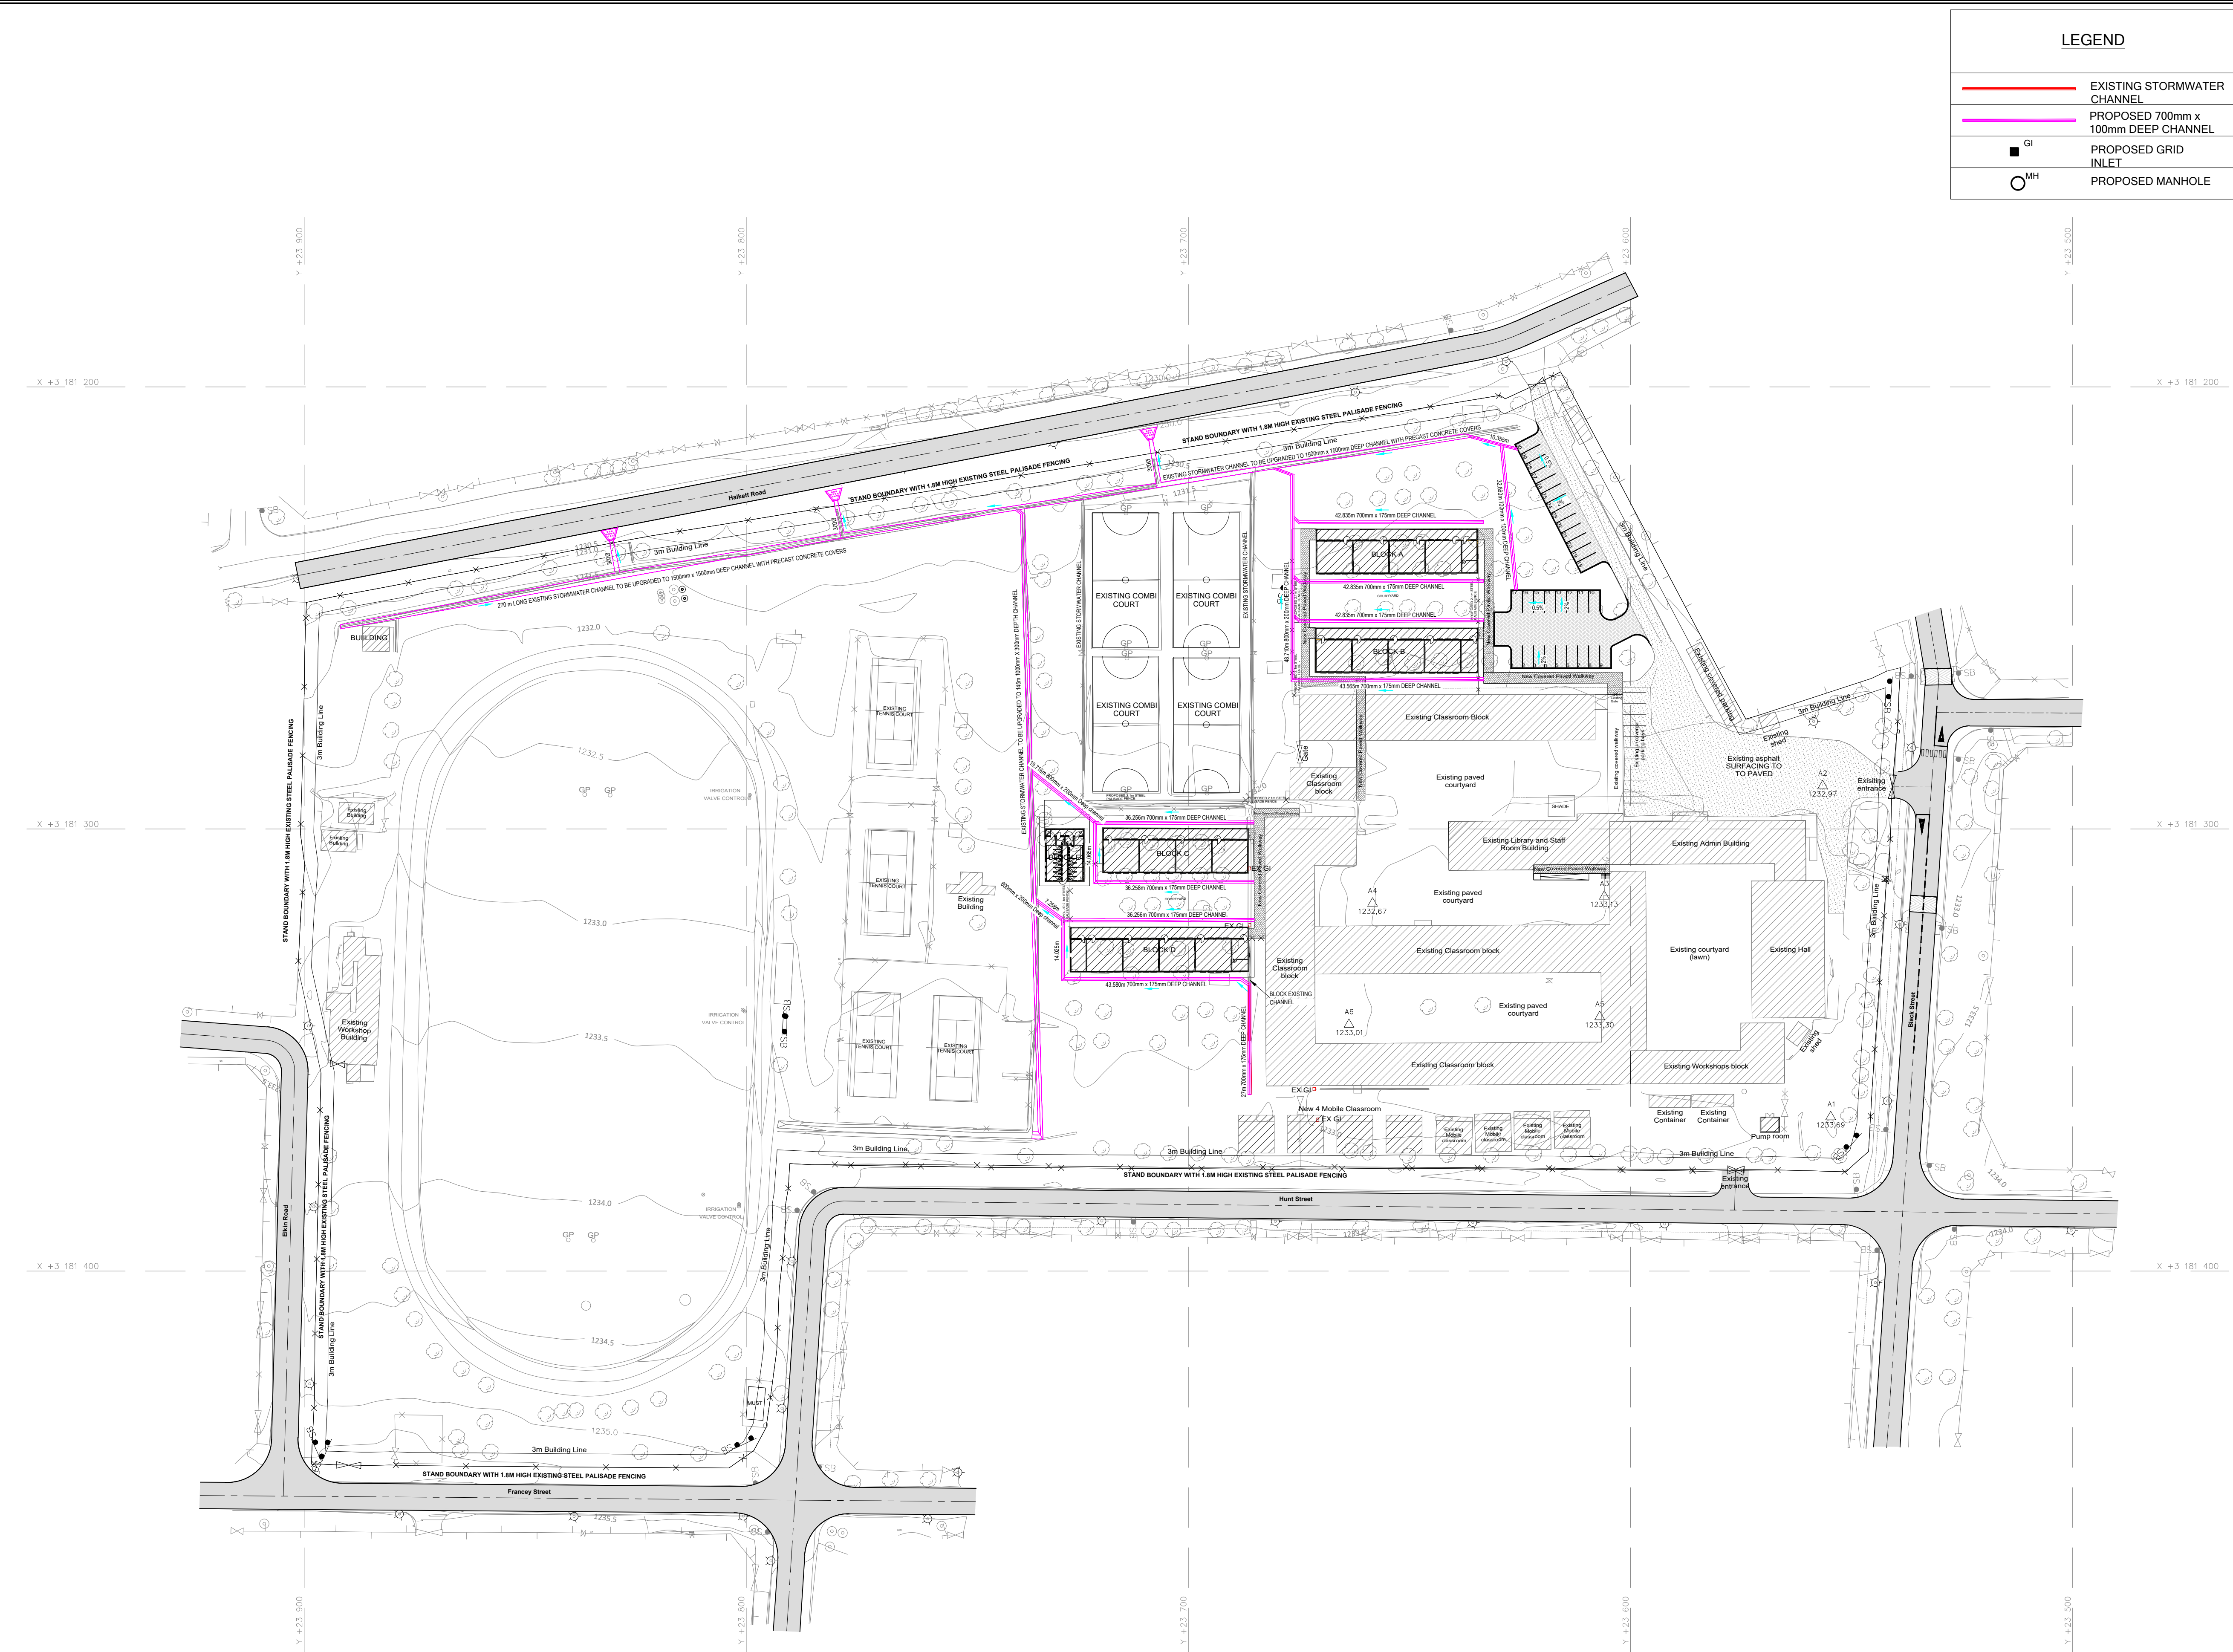

LEGEND	
—	EXISTING STORMWATER CHANNEL
—	PROPOSED 700mm x 100mm DEEP CHANNEL
■	PROPOSED GRID INLET
○	PROPOSED MANHOLE

CURRENT DRAWING ISSUED TO: CLIENT



Pvt Bag X5049, Kimberly, 8301, South Africa
IK Nkoane Education House
156 Barkly Road
Homestead, Kimberly 8301

REV	DATE	BY	DESCRIPTION	CHK	APD
00	10-06-2026	LM	ISSUED FOR APPROVAL	W.K	N.Z

DRAWING STATUS: DETAILED DESIGN

Kairos
engineers & infrastructure developers

10 MORRIS STREET WEST
WOODMEAD, SANDTON, 2191, JOHANNESBURG
www.kairosengineers.co.za

Tel: 010 824 00060

CLIENT: HOERSKOOL ADAMANTIA HIGH SCHOOL

ENGINEER: W.Kangara Pr. ENG 20190677

PROJECT: **PROJECT: Rehabilitation and Construction of Additional Block Classrooms at Hoerskool Adamantia High School, in Kimberly Northern Cape**

TITLE: STORMWATER LAYOUT PLAN

STANDARD/ERF No.: ERF ...		
SCALE @ A1:	CHECKED:	APPROVED:
AS SHOWN	W.K	W.K
DRAWN:	DESIGNED:	DATE:
LM	N.Z	10/06/2026
PROJECT No:	DRAWING No:	REV:
K250022	K250022-CIV-103	00

ISSUED FOR APPROVAL

© KAIROS CONSULTING ENGINEERS

STORMWATER LAYOUT PLAN

1:1000