
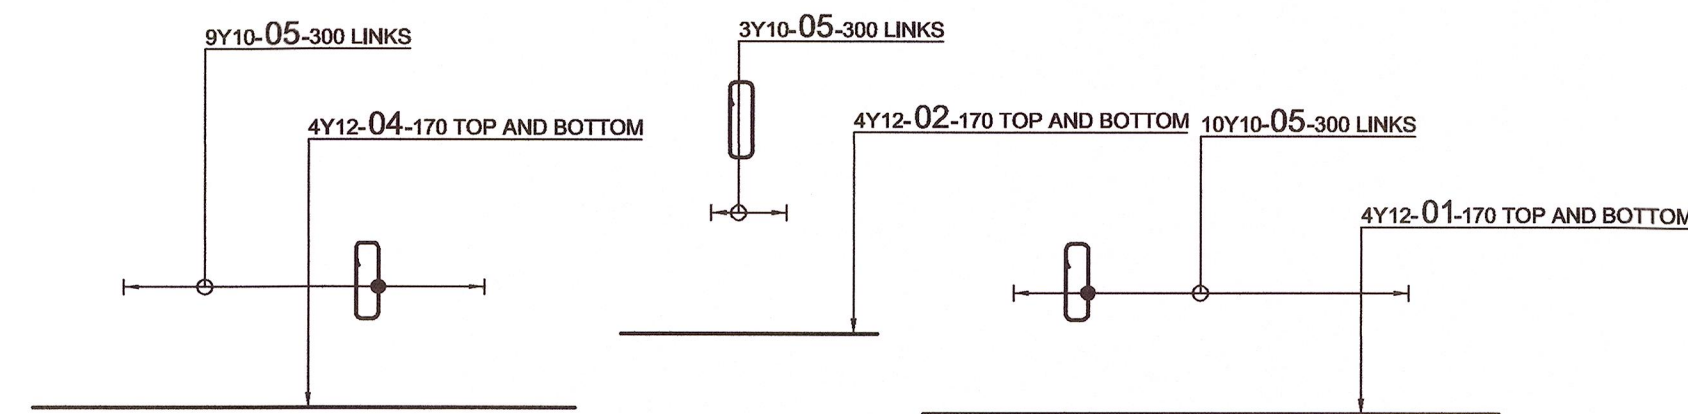


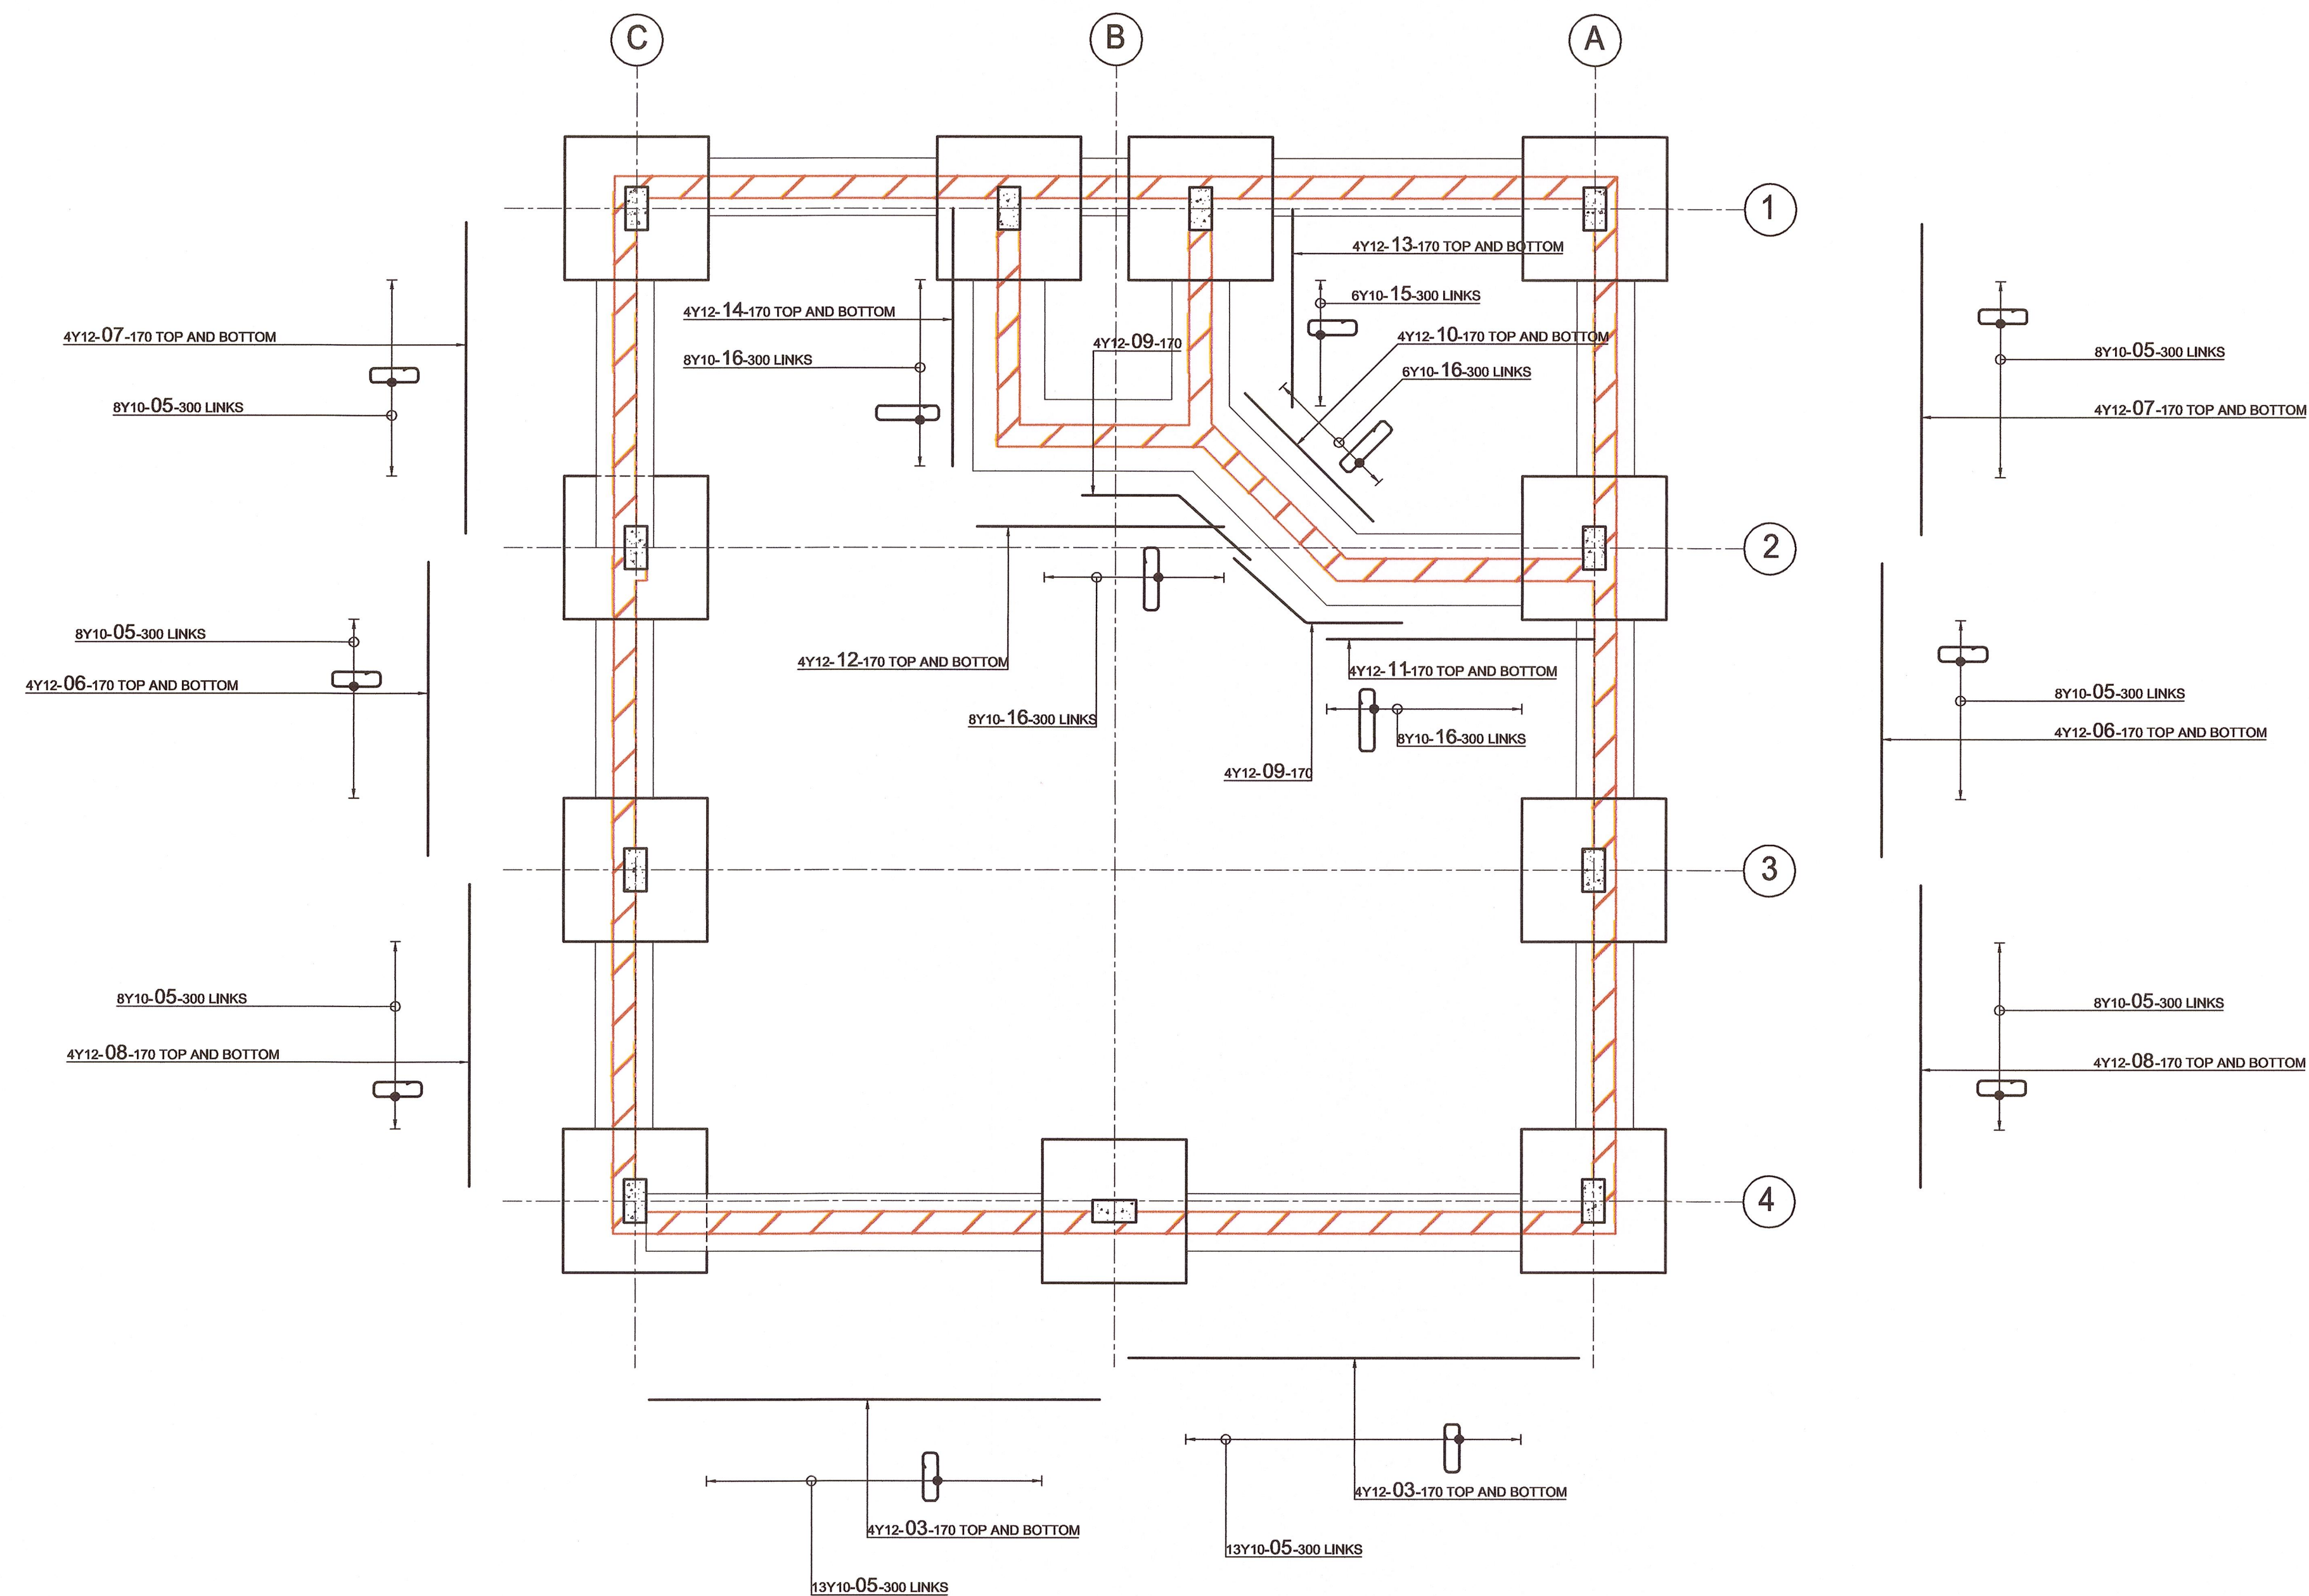

## FOUNDATION LAYOUT

[illegible]