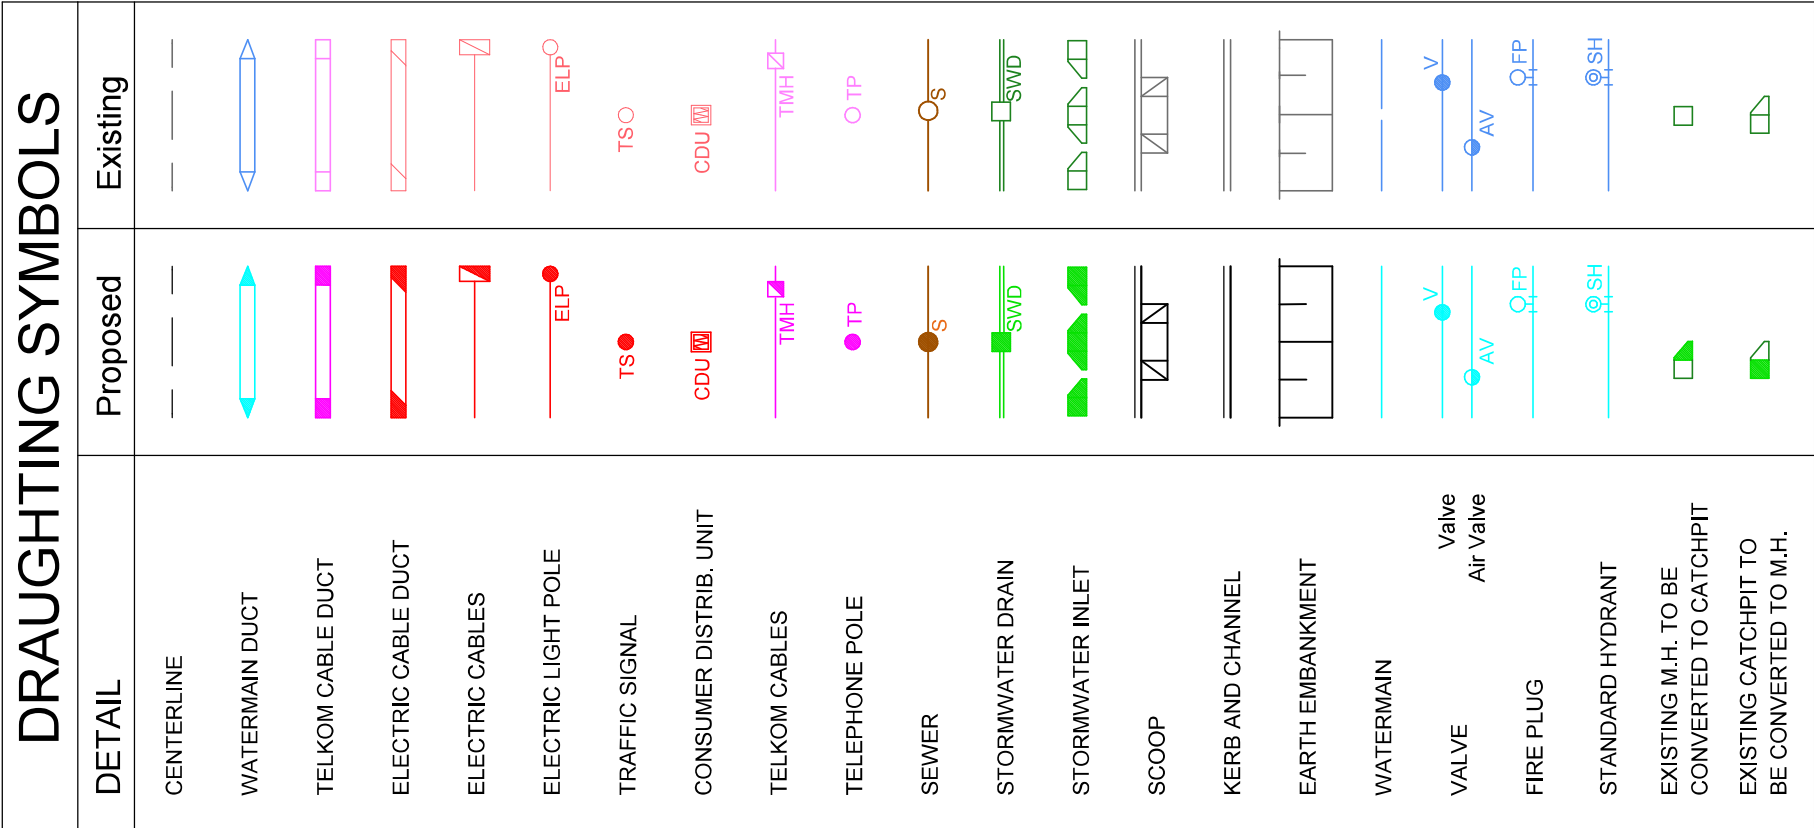
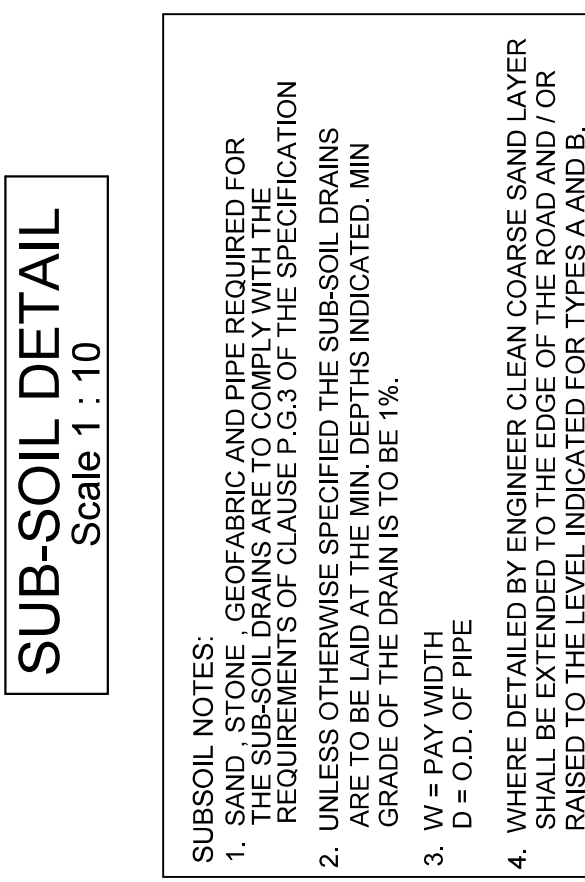
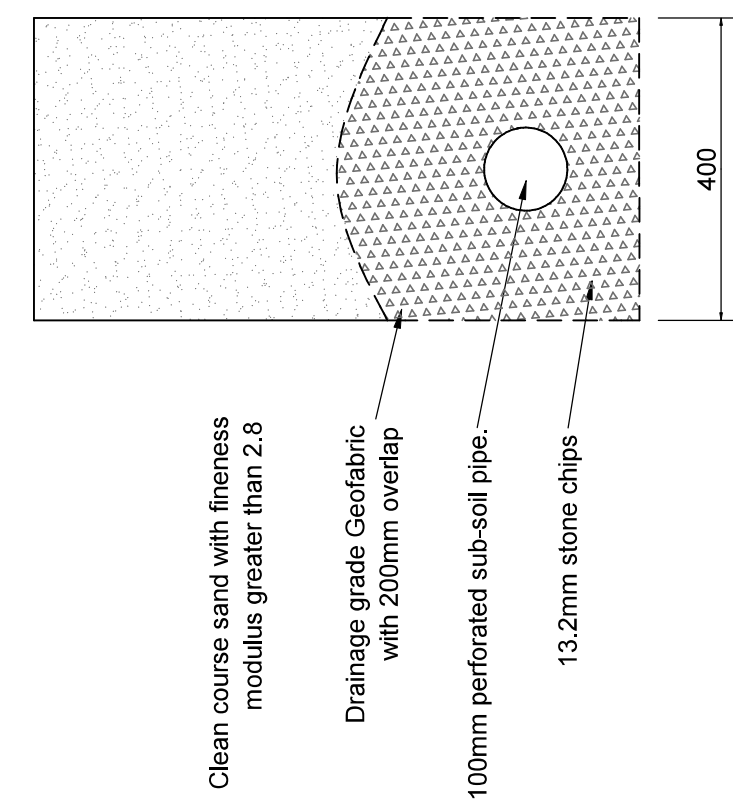
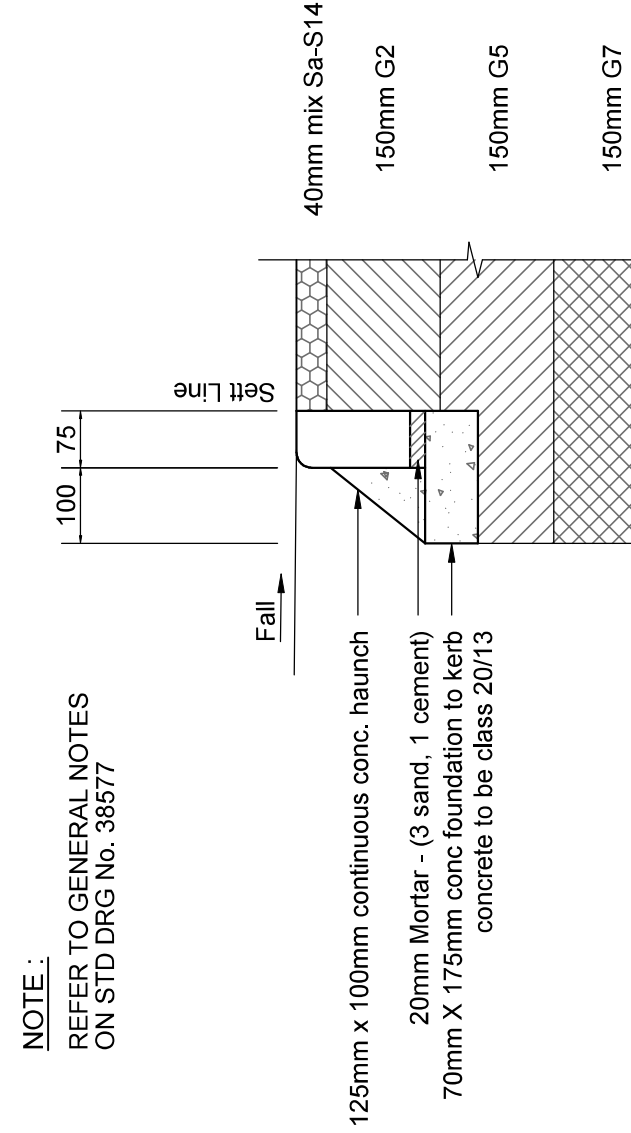
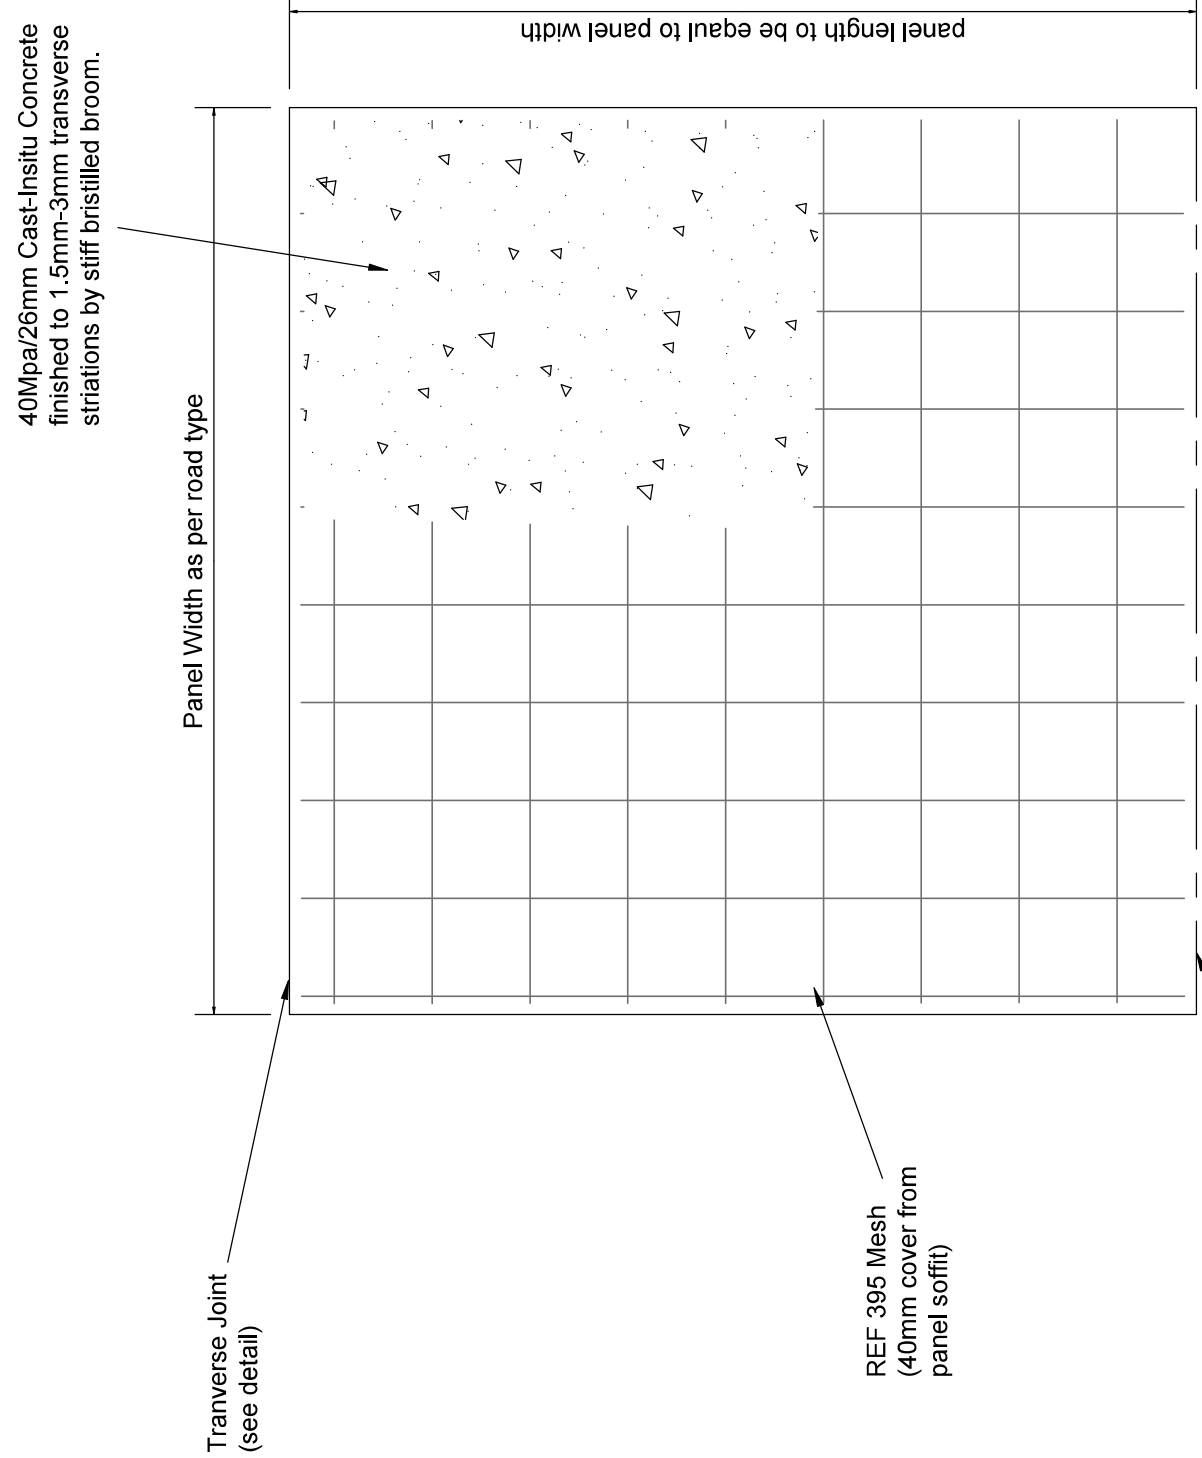
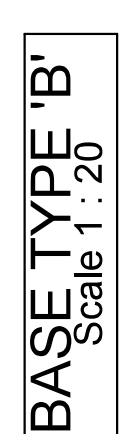
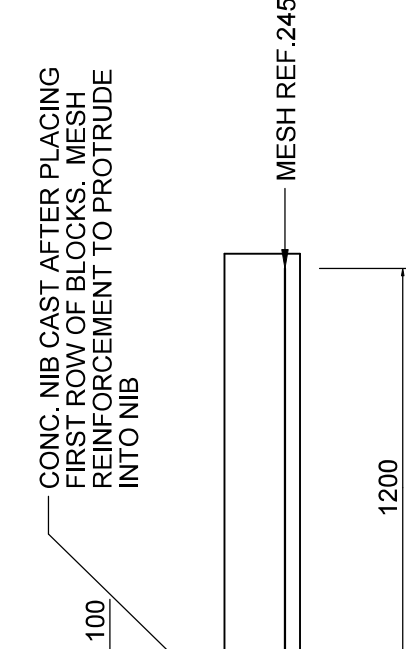
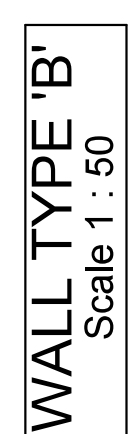
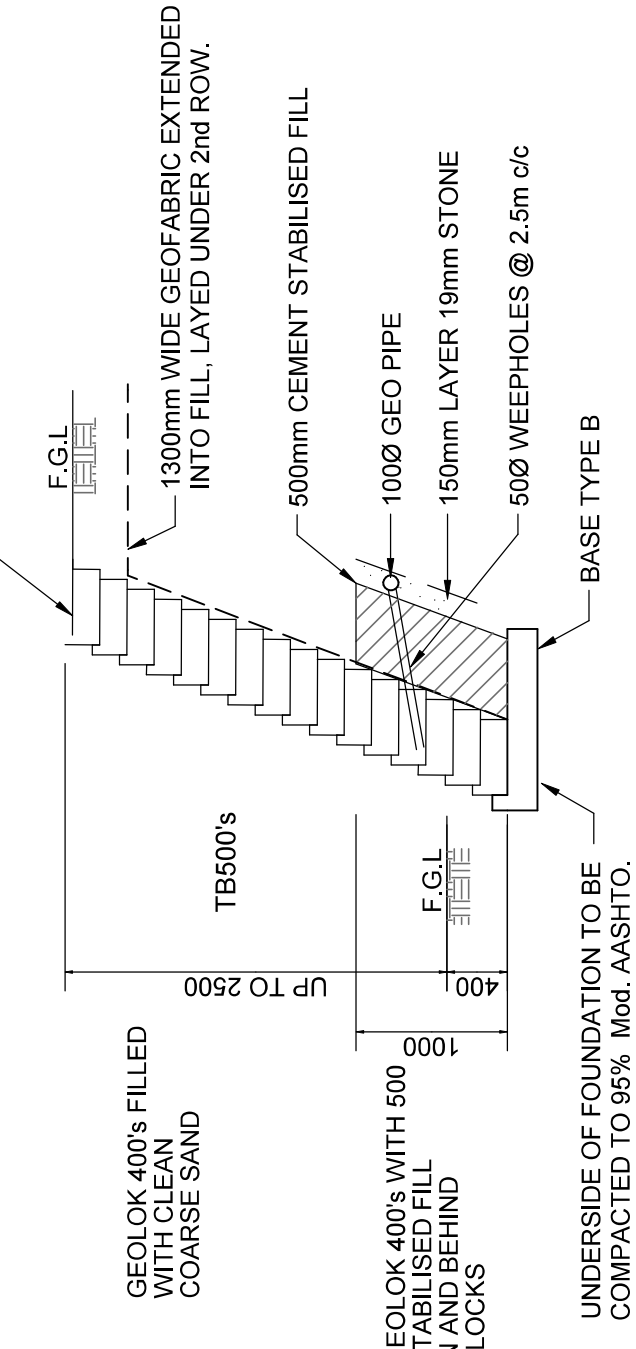
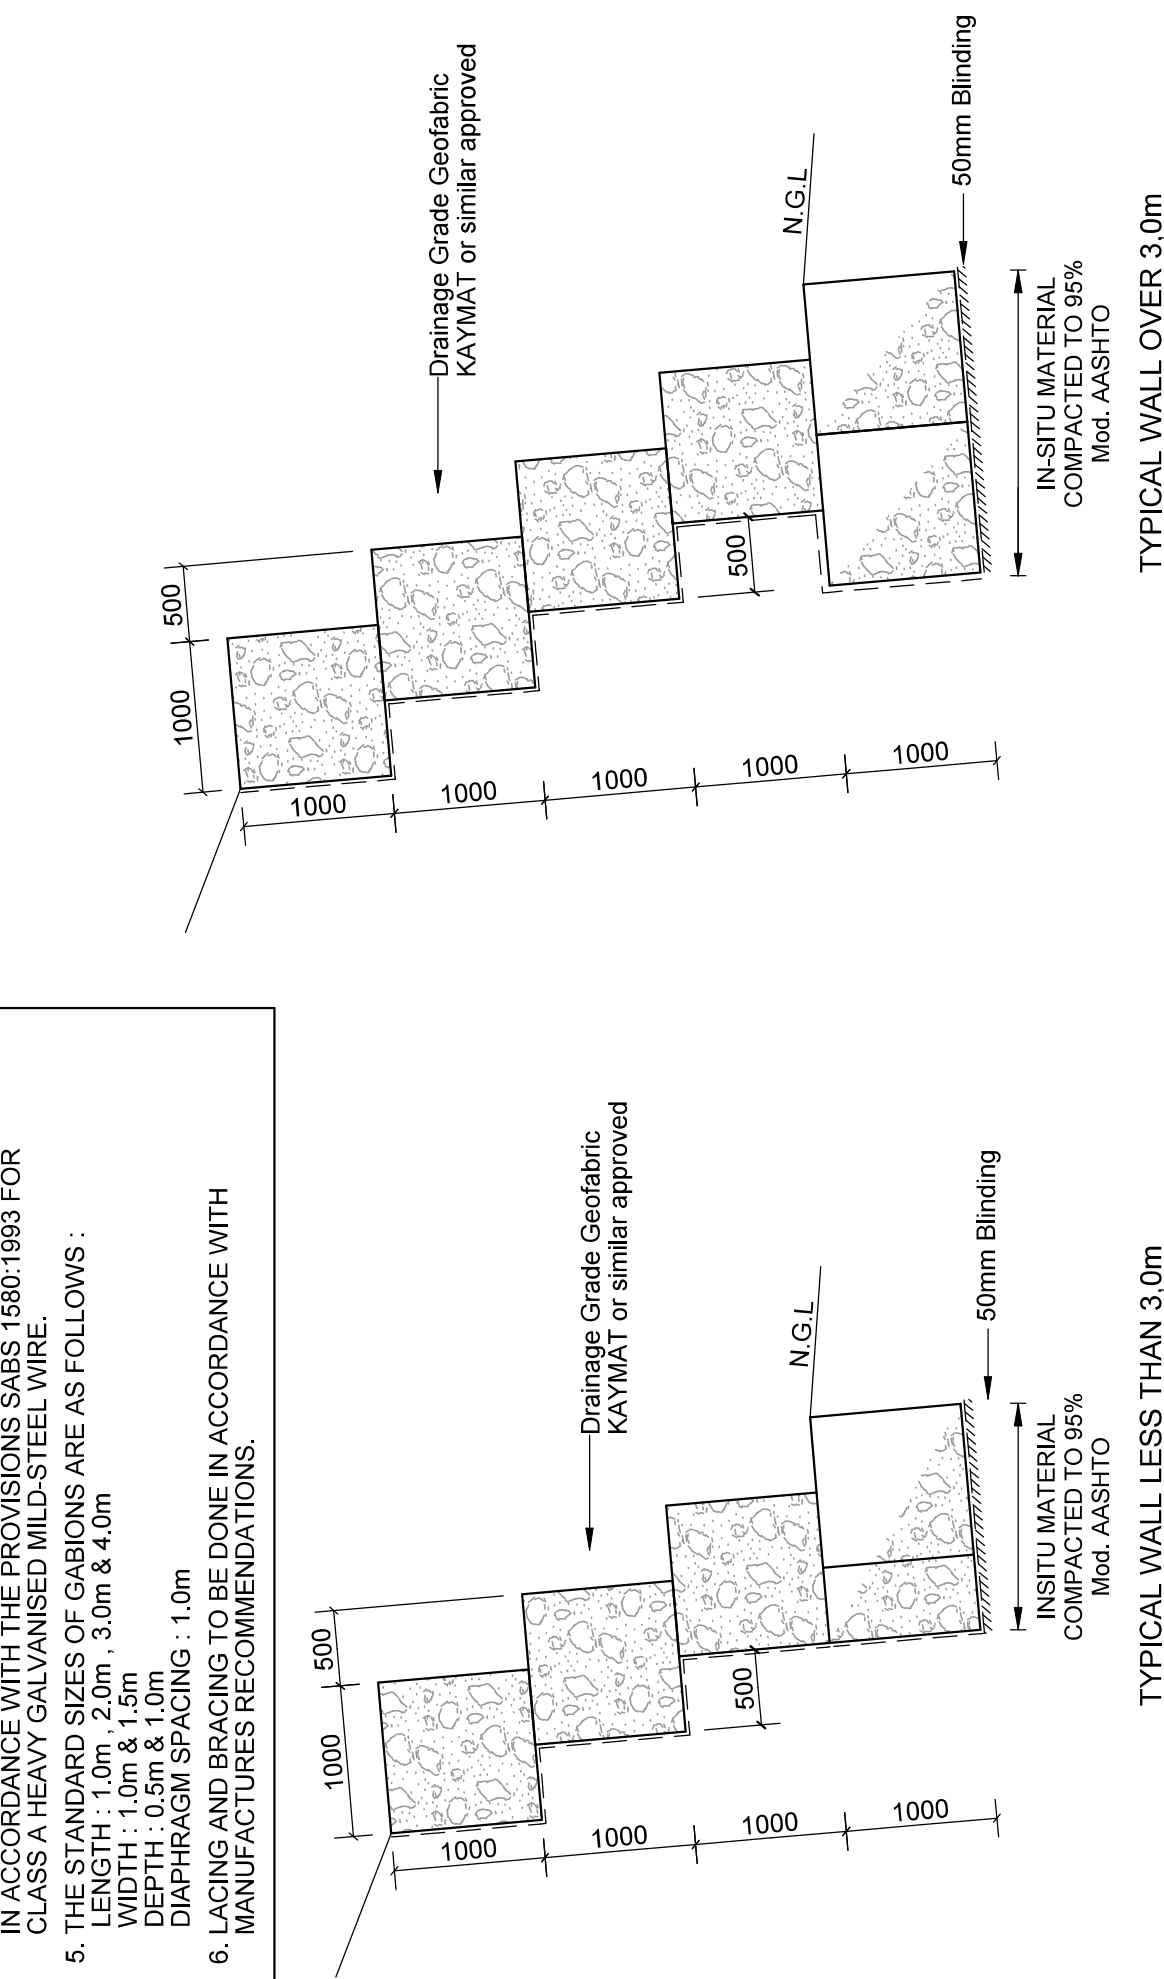
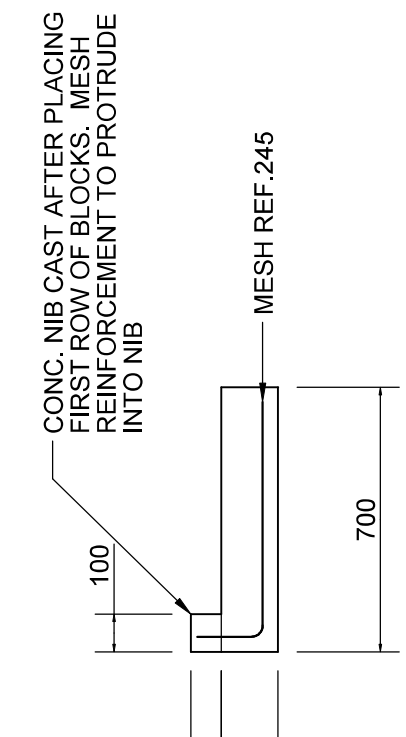
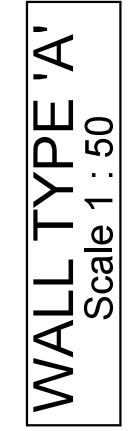
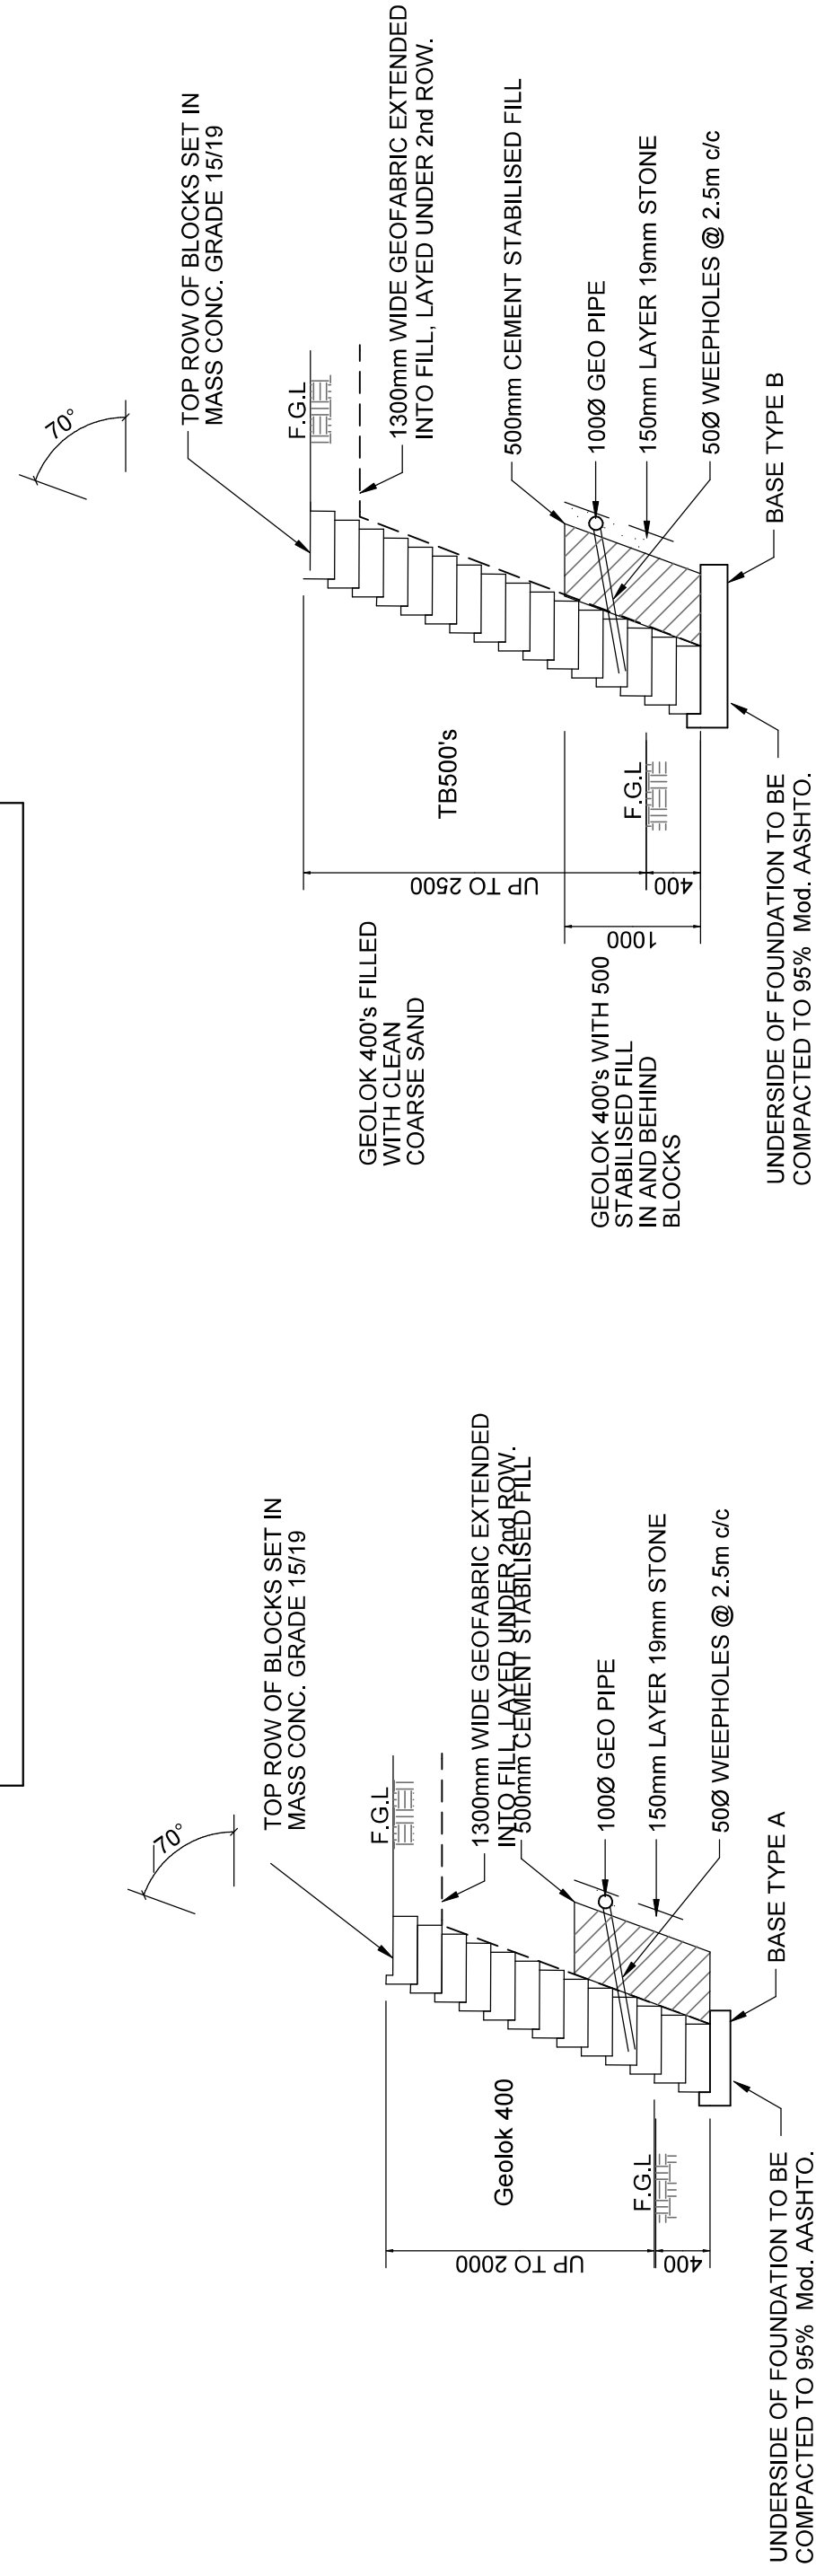
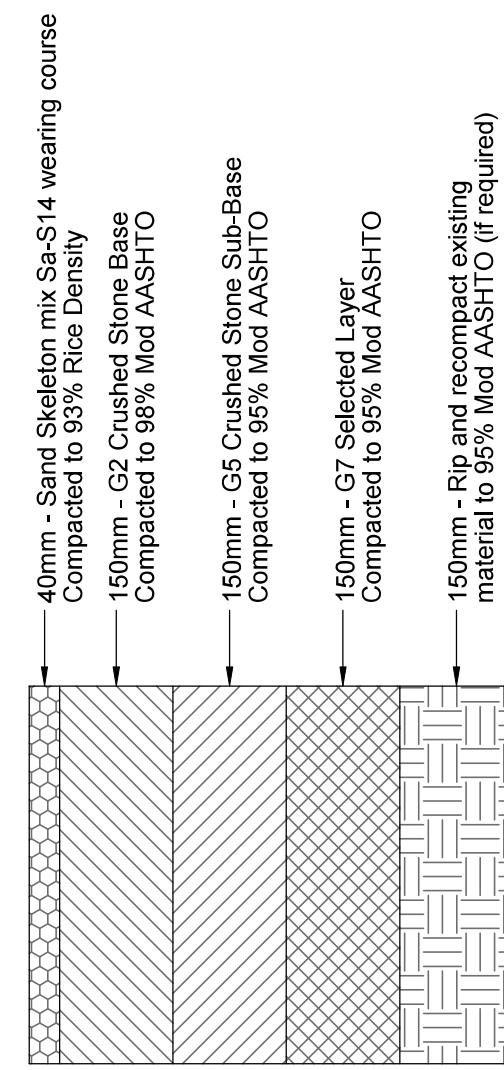
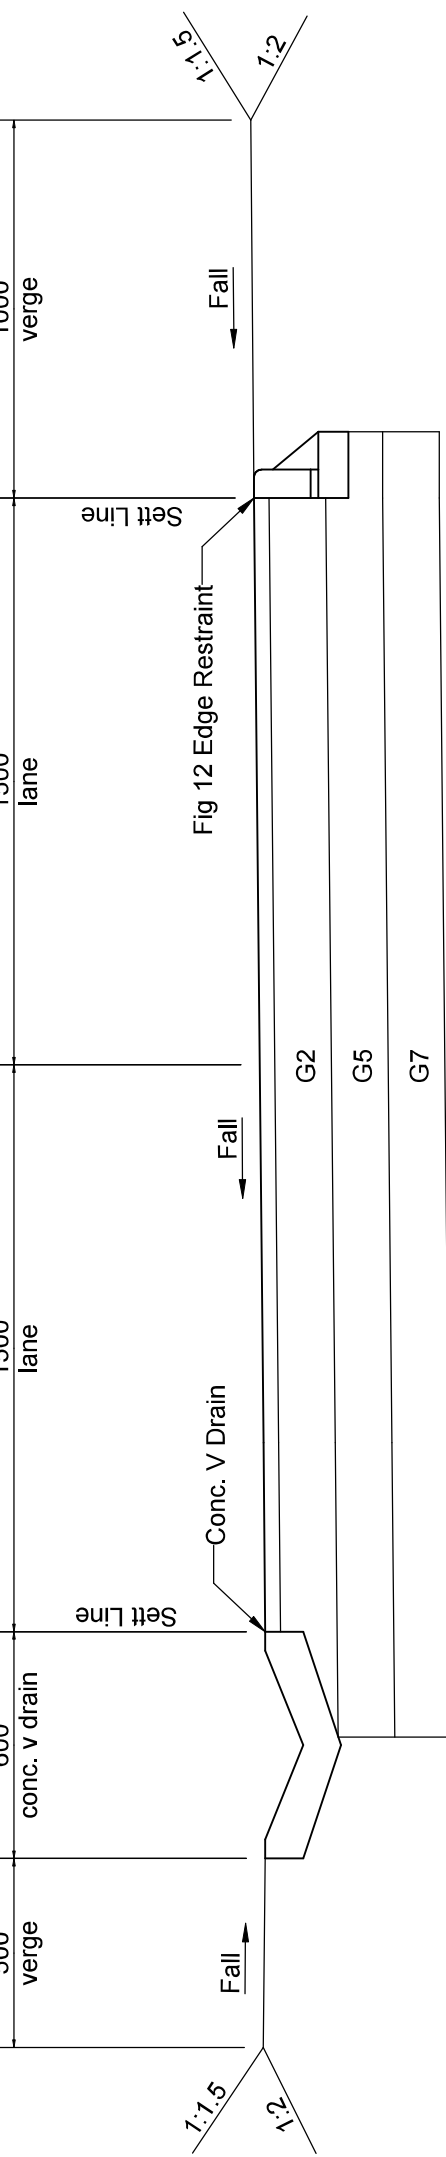
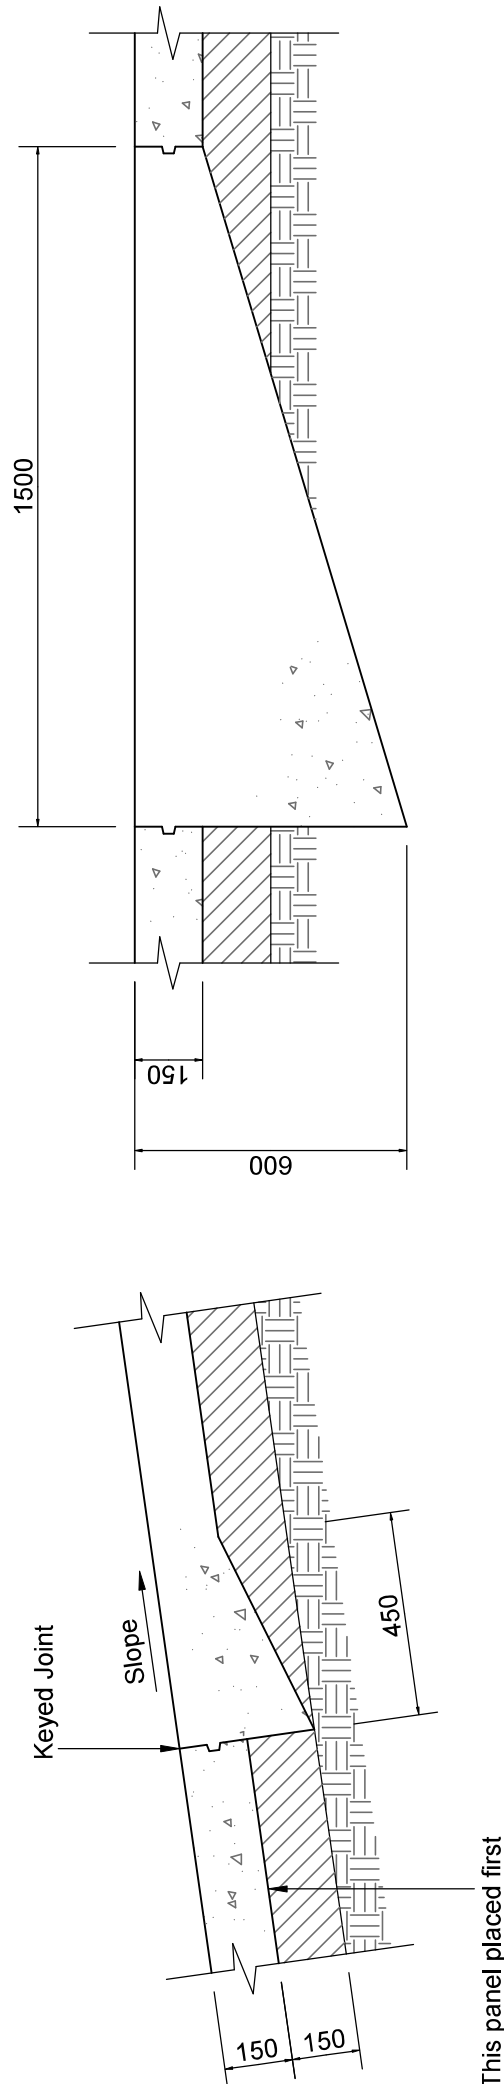
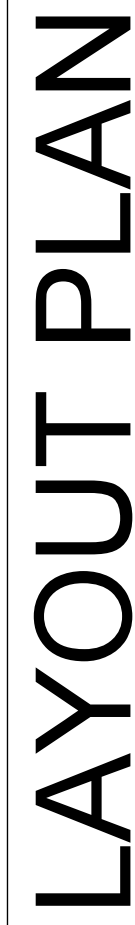
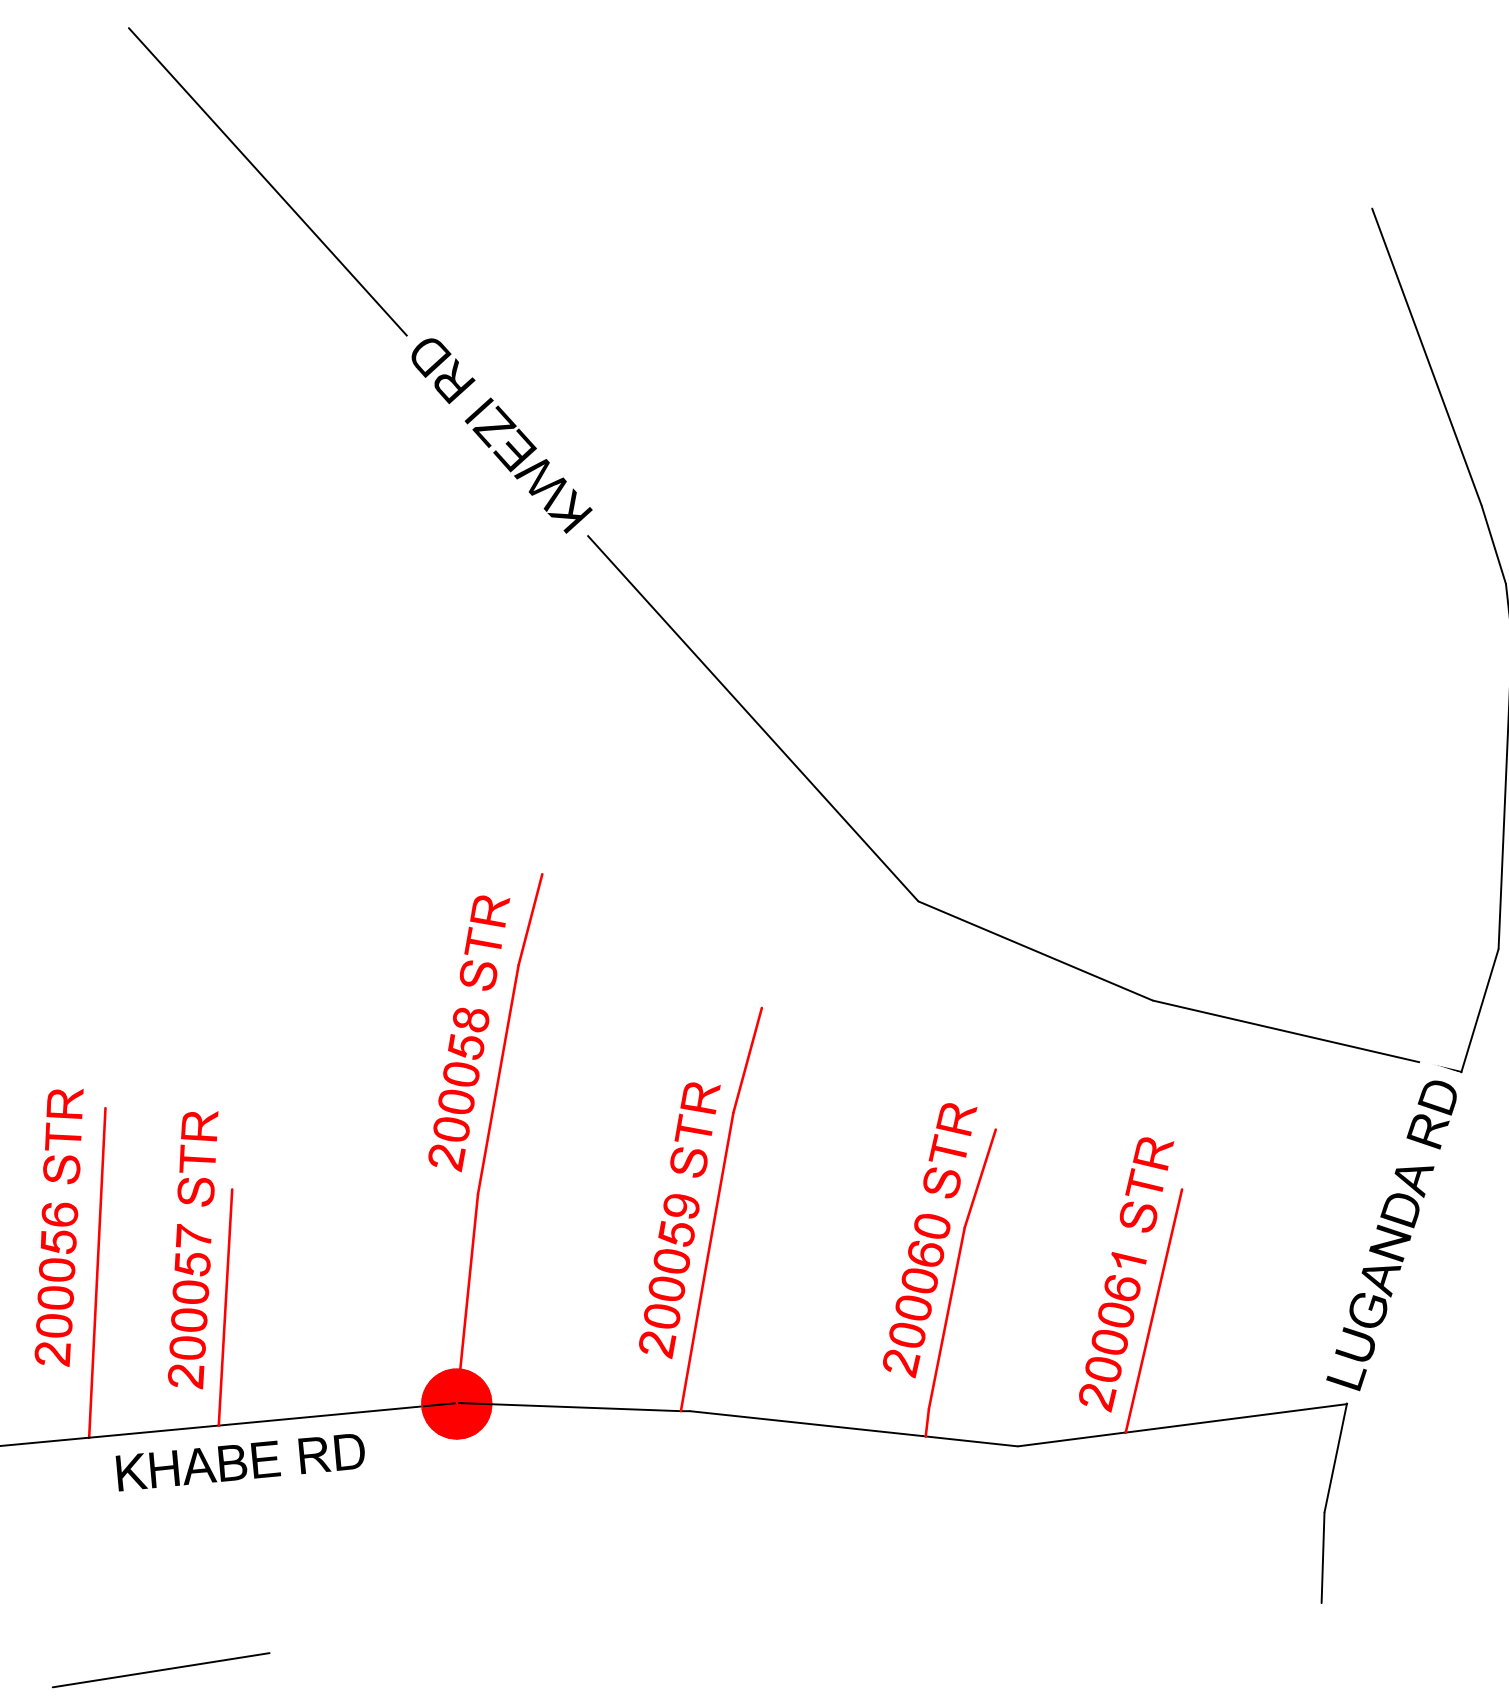


**PROPOSED ROADS  
FOR UPGRADE**

[illegible]